


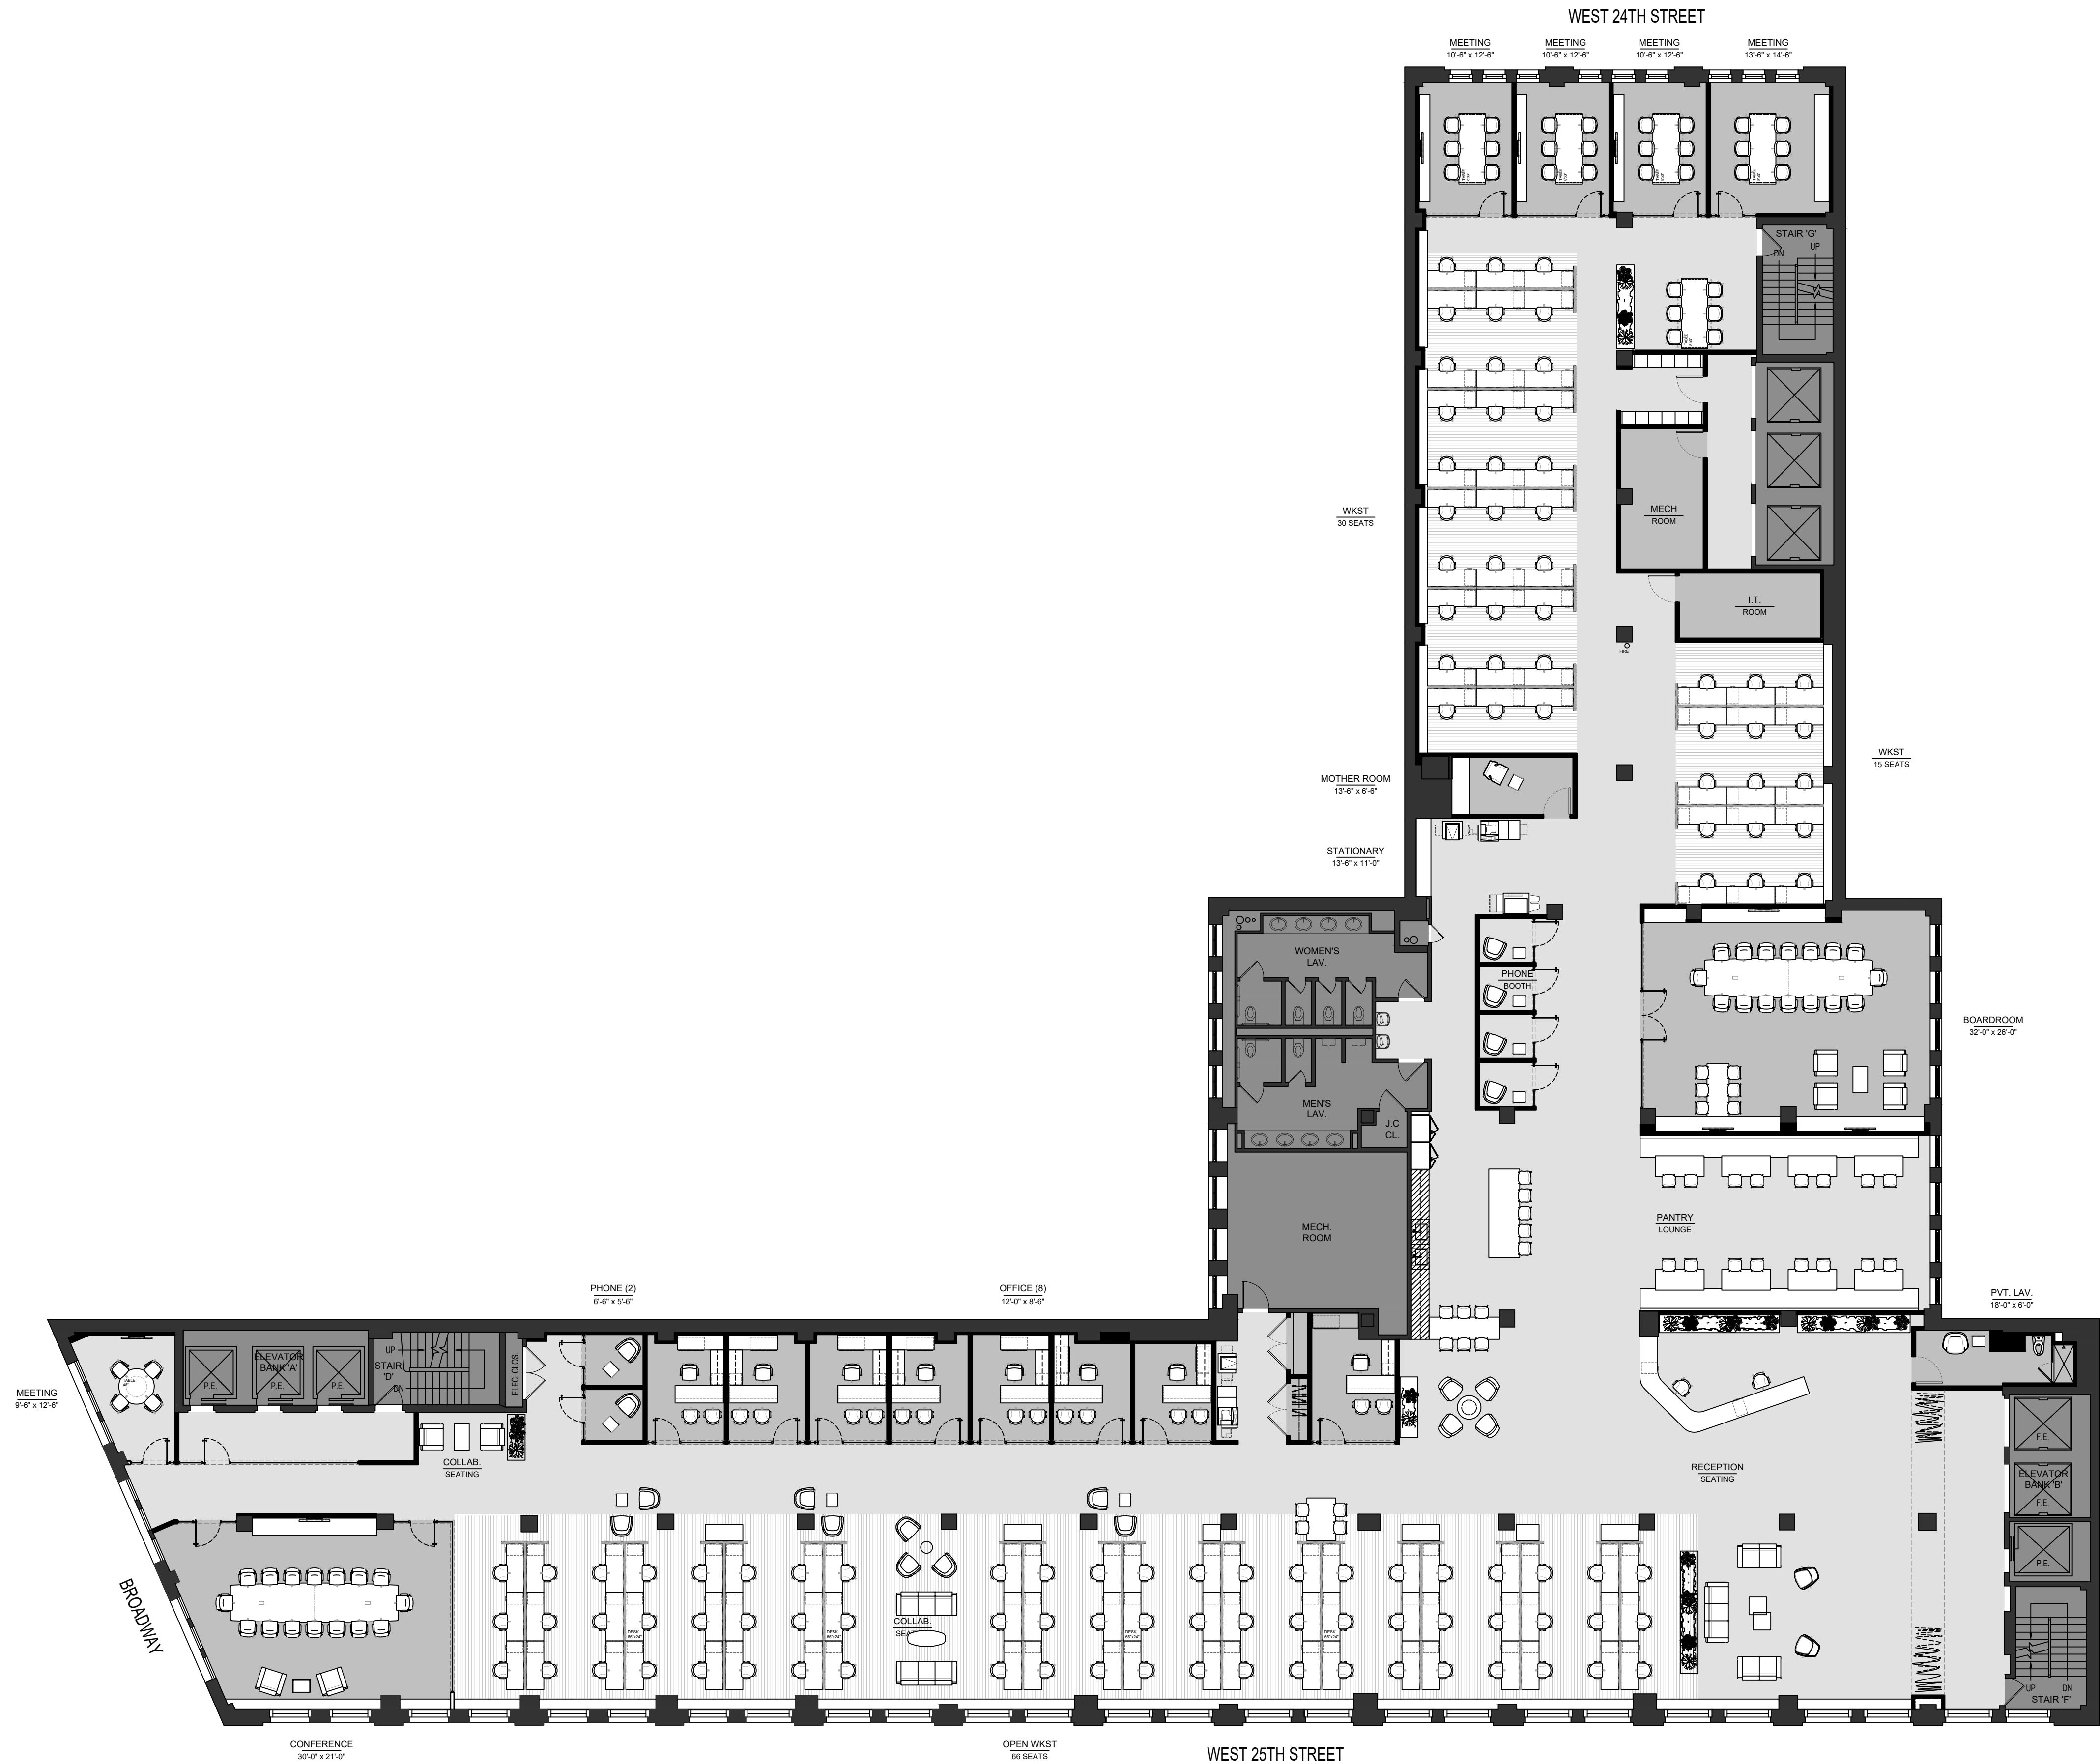

A

25TH STREET ENTRANCE
PRELIMINARY PLAN

SCALE: 3/32"=1'-0"

REVISION:		
No.	DATE:	DESCRIPTION:
	JAN. 27, 2026	PRELIMINARY - REVIEW ONLY

CLIENT: _____

SCALE: AS NOTED

PROJECT:
16 MADISON SQUARE WEST,
NEW YORK, NY 10010

DRAWING:
3RD FLOOR PLAN,
PRELIMINARY PLAN

DATE: JAN. 2026

PROJECT No:

DRAWING BY: KCL

CHK BY:

DRAWING No:

TEST FIT

** LAYOUT FOR SPACE PLANNING PURPOSES ONLY.
PLAN MAY NEED TO BE ADJUSTED BASED ON FIELD
SURVEY, LANDLORD APPROVAL AND/OR BUILDING CODE
REQUIREMENT. **

