



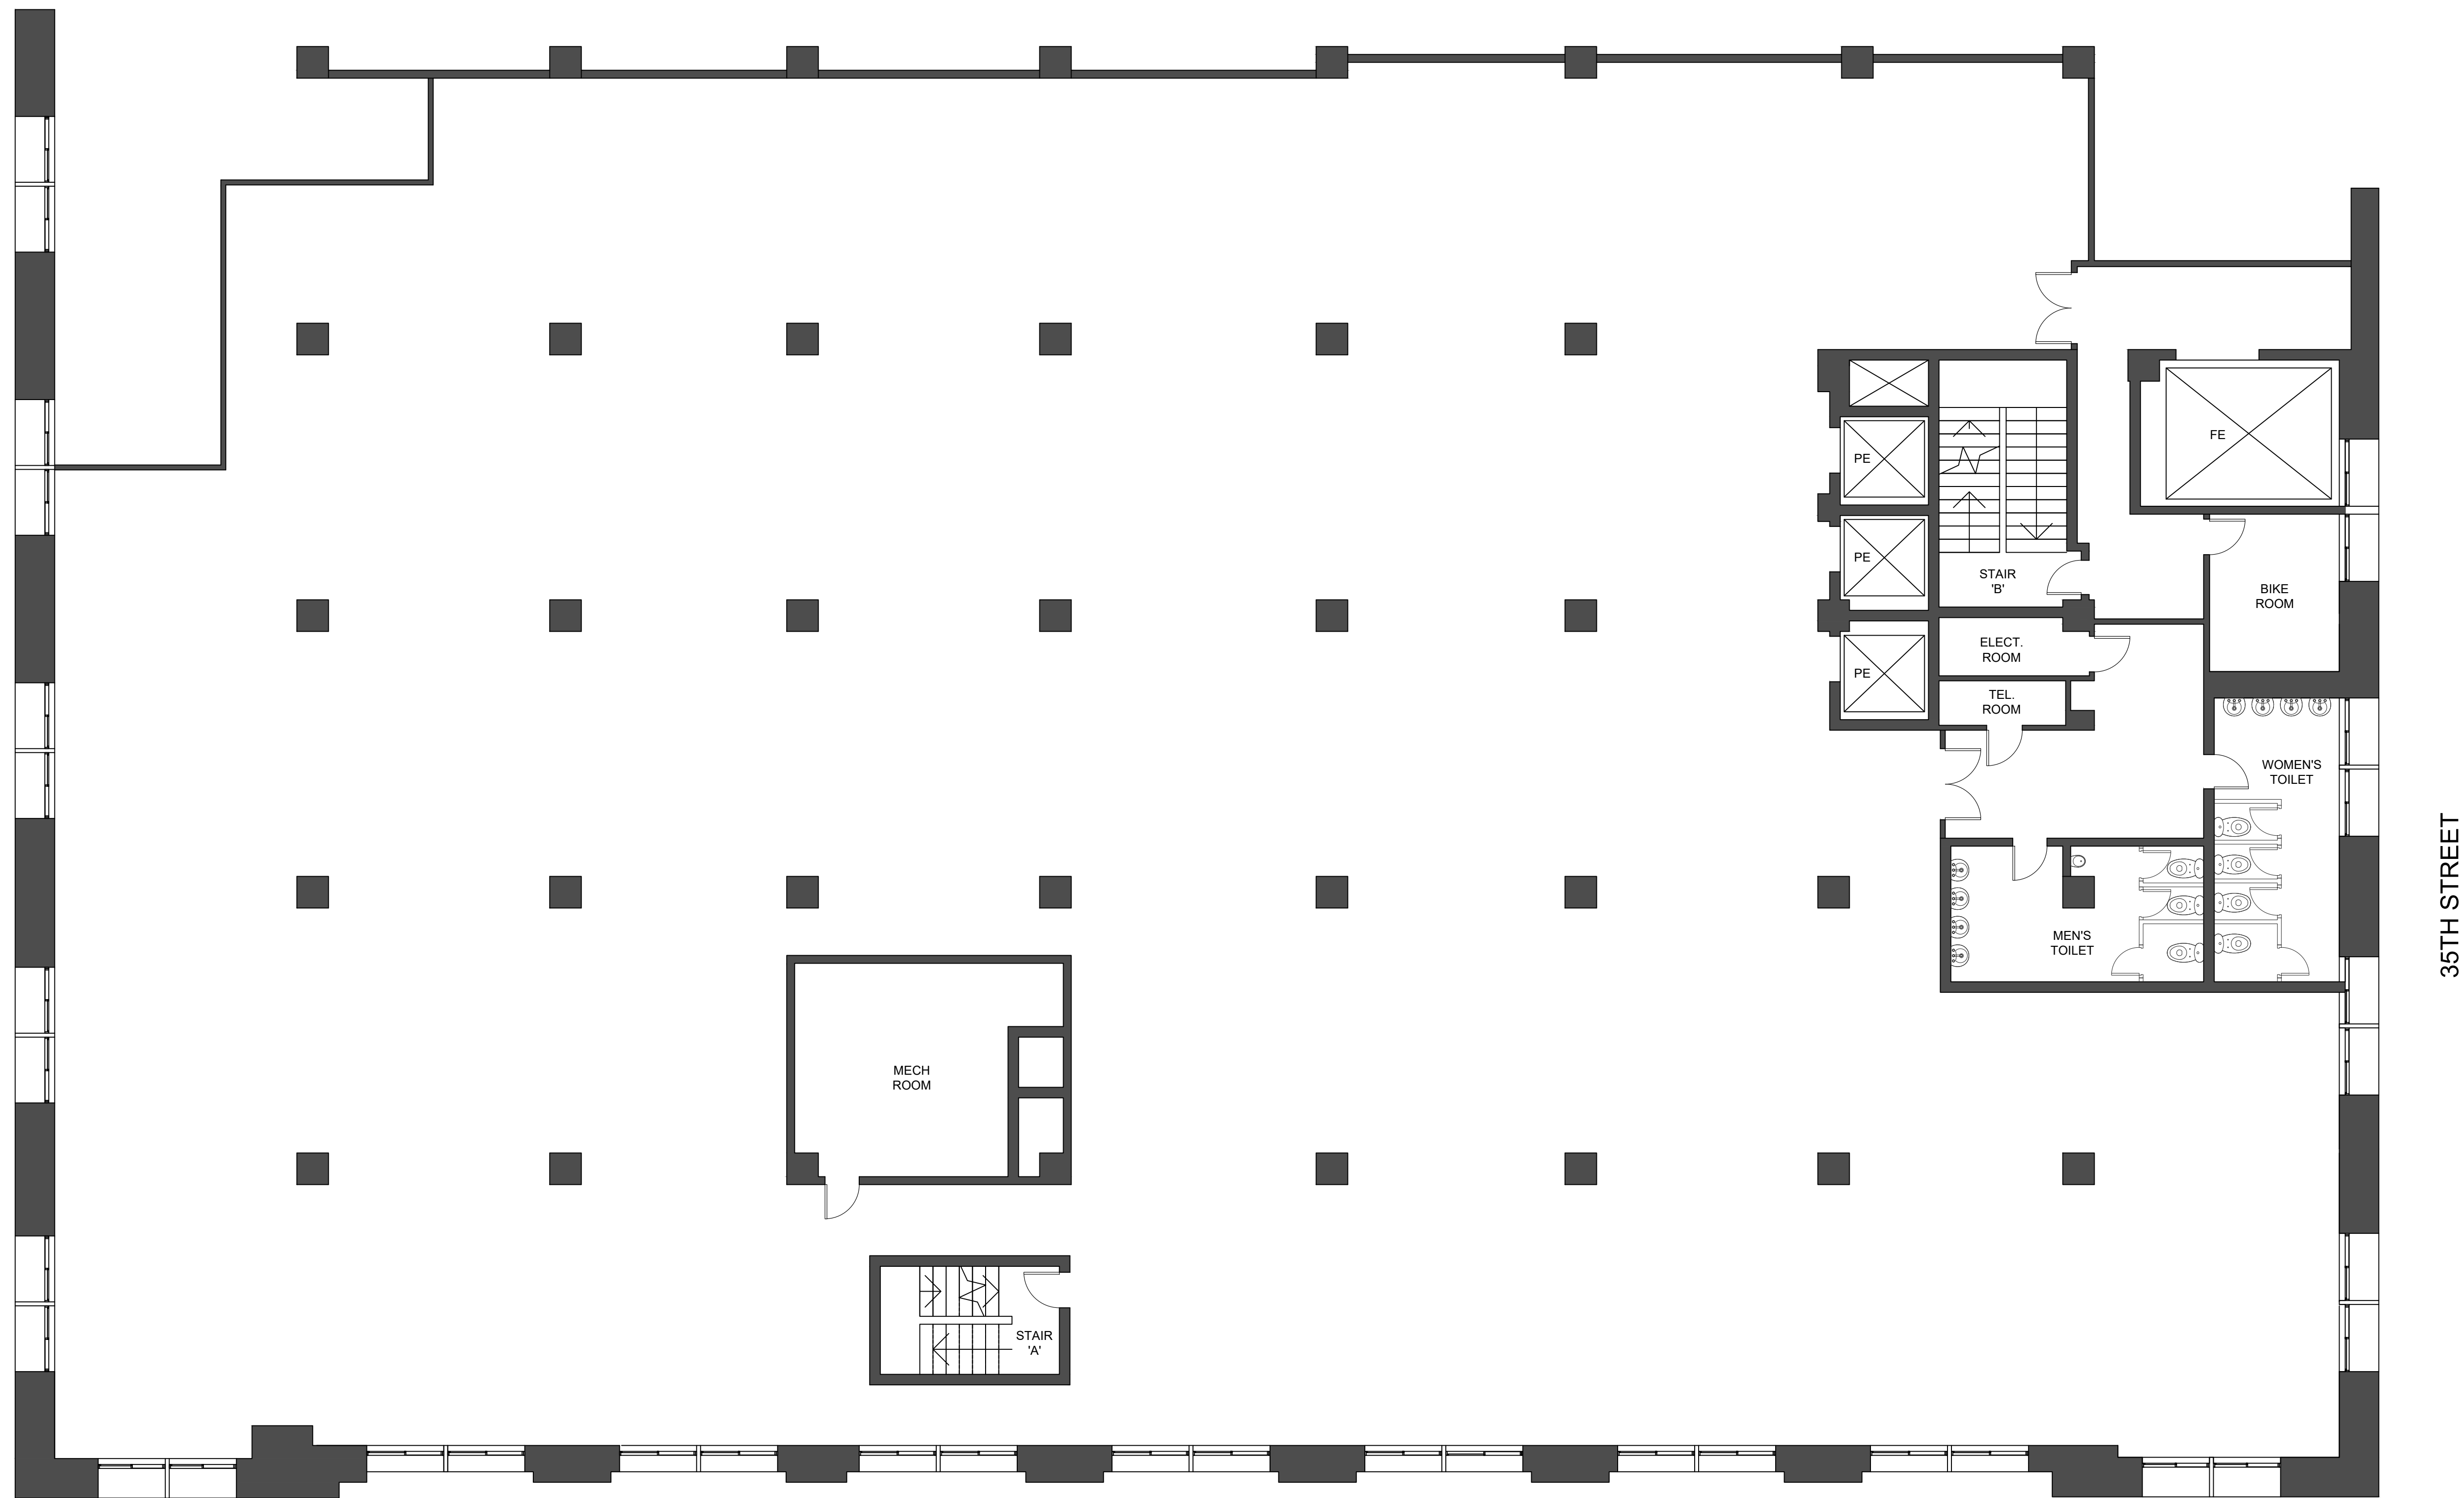

MADISON AVE

35TH STREET

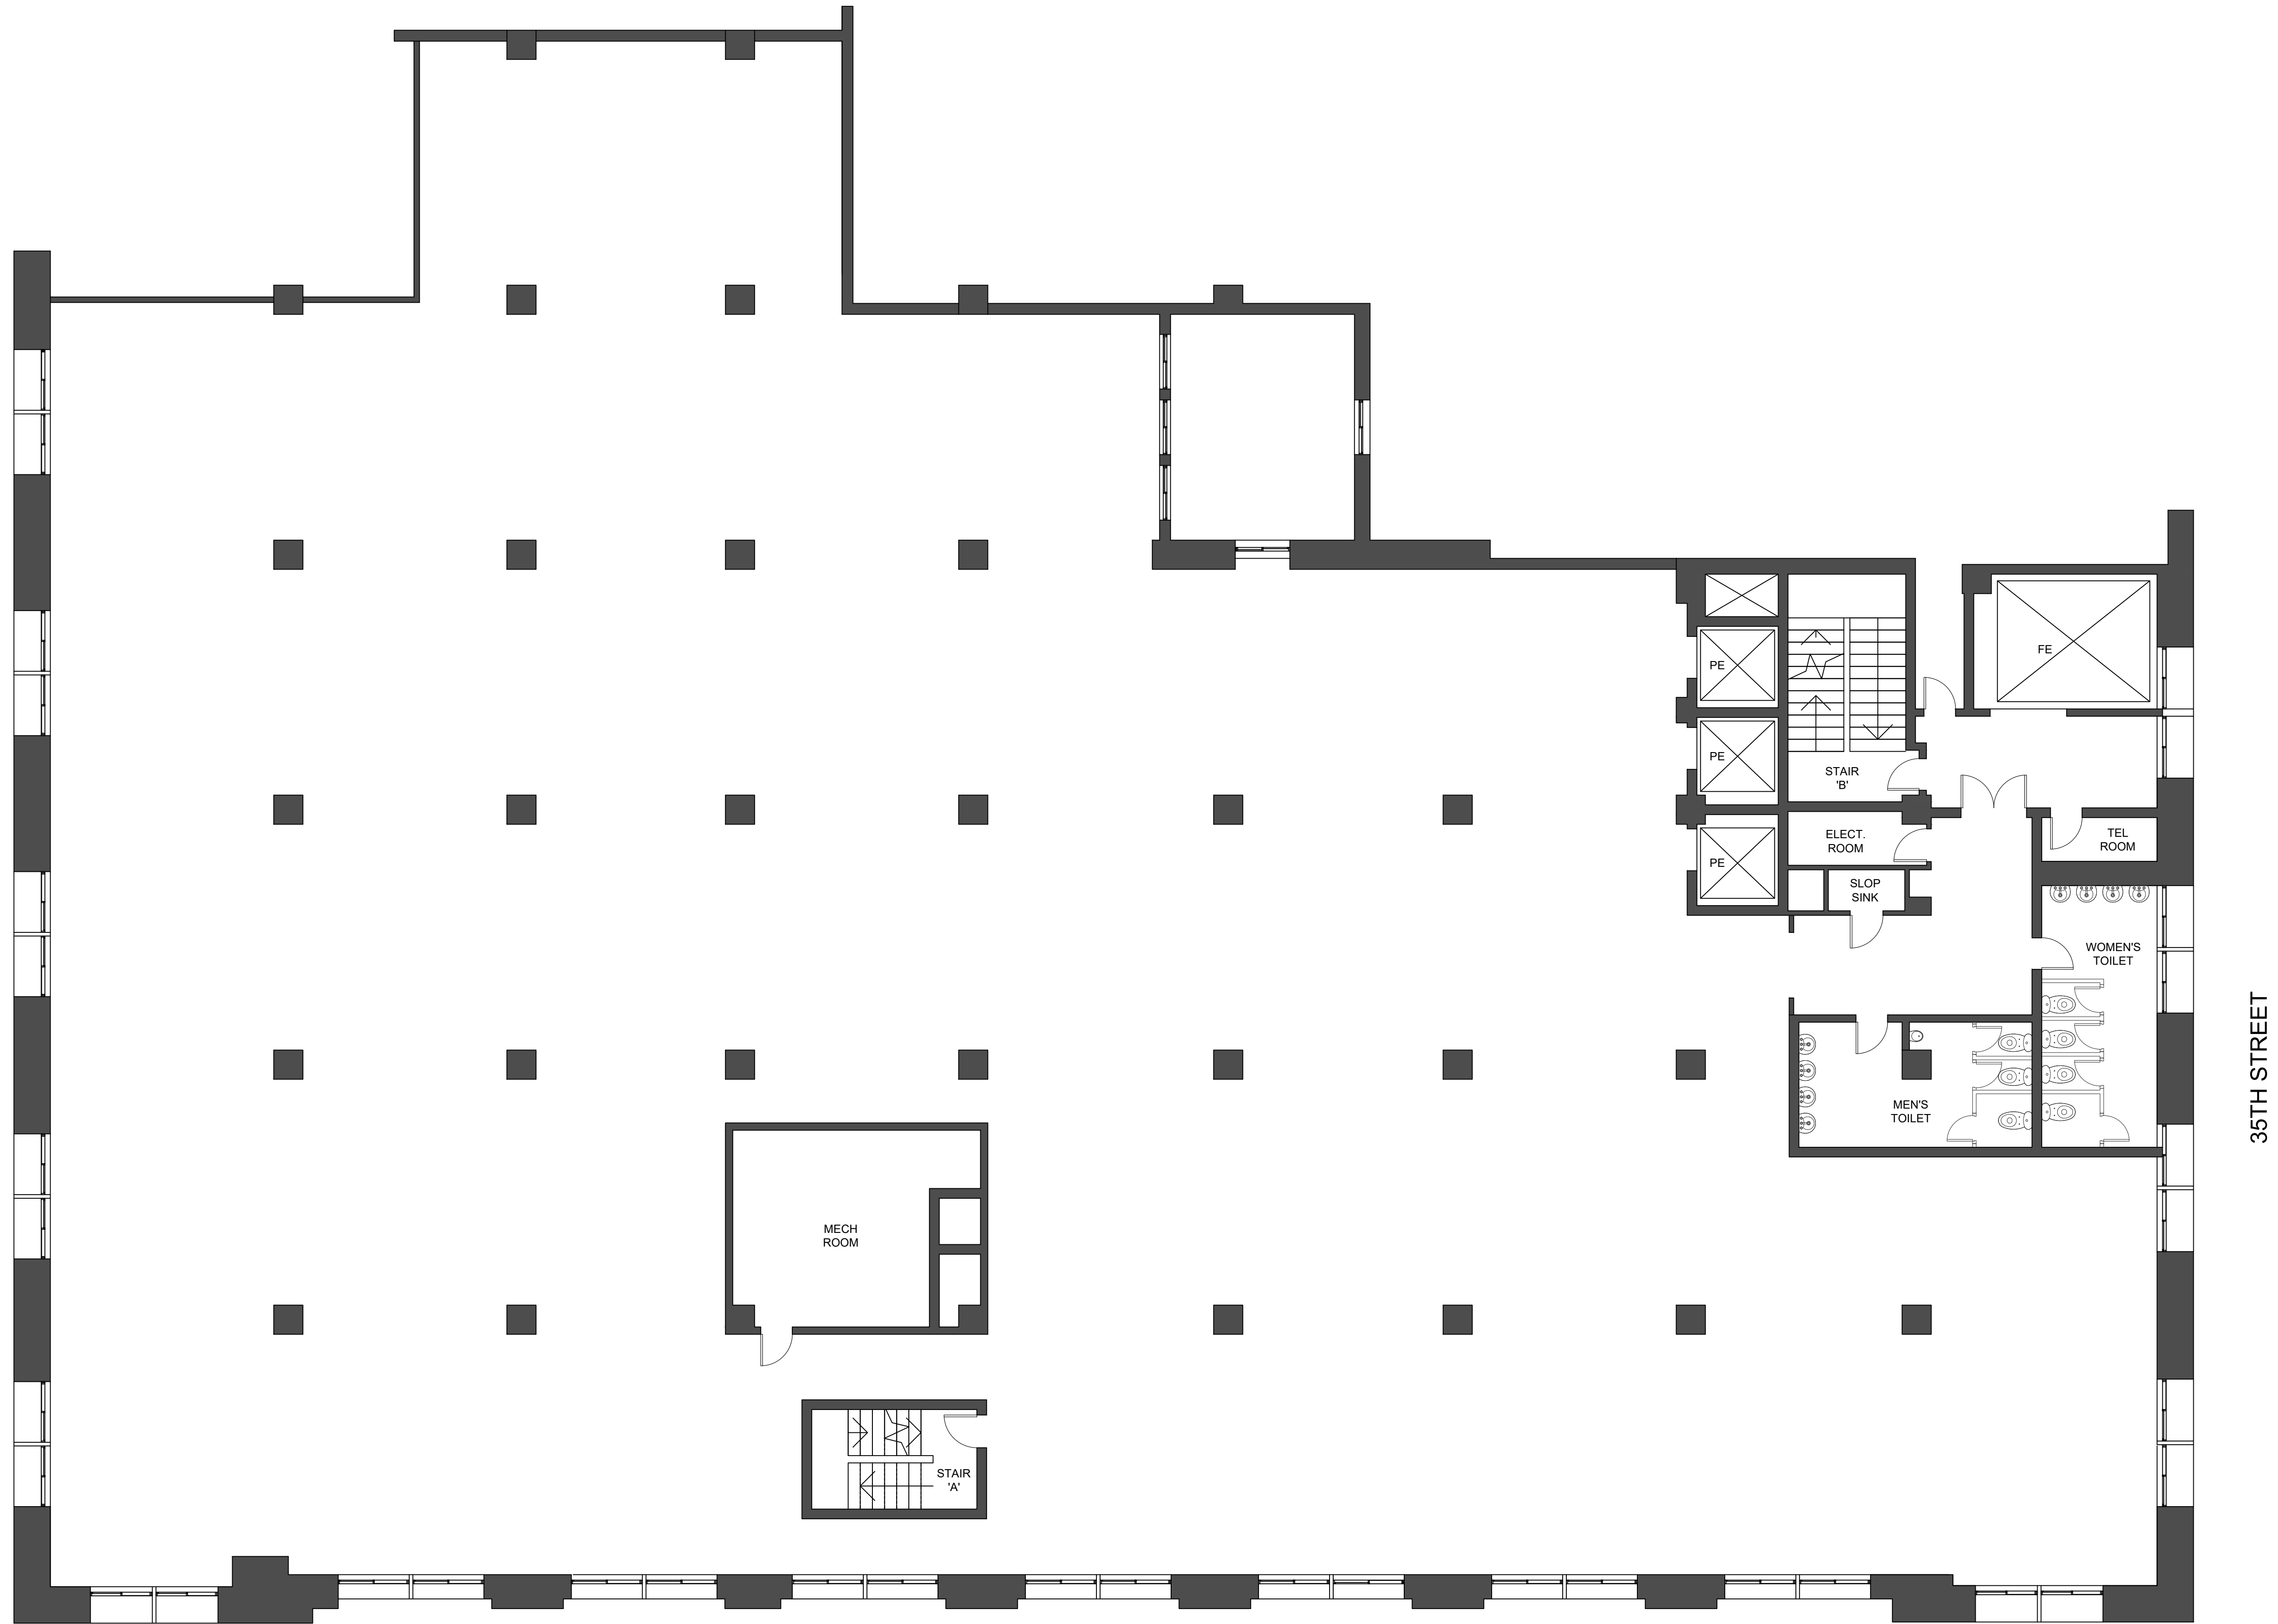

MADISON AVE


35TH STREET



A


198 MADISON AVE
9TH FLOOR PLAN


SCALE: 1/8"=1'-0"
** LAYOUT FOR SPACE PLANNING PURPOSES ONLY. PLAN
MAY NEED TO BE ADJUSTED BASED ON FIELD SURVEY **

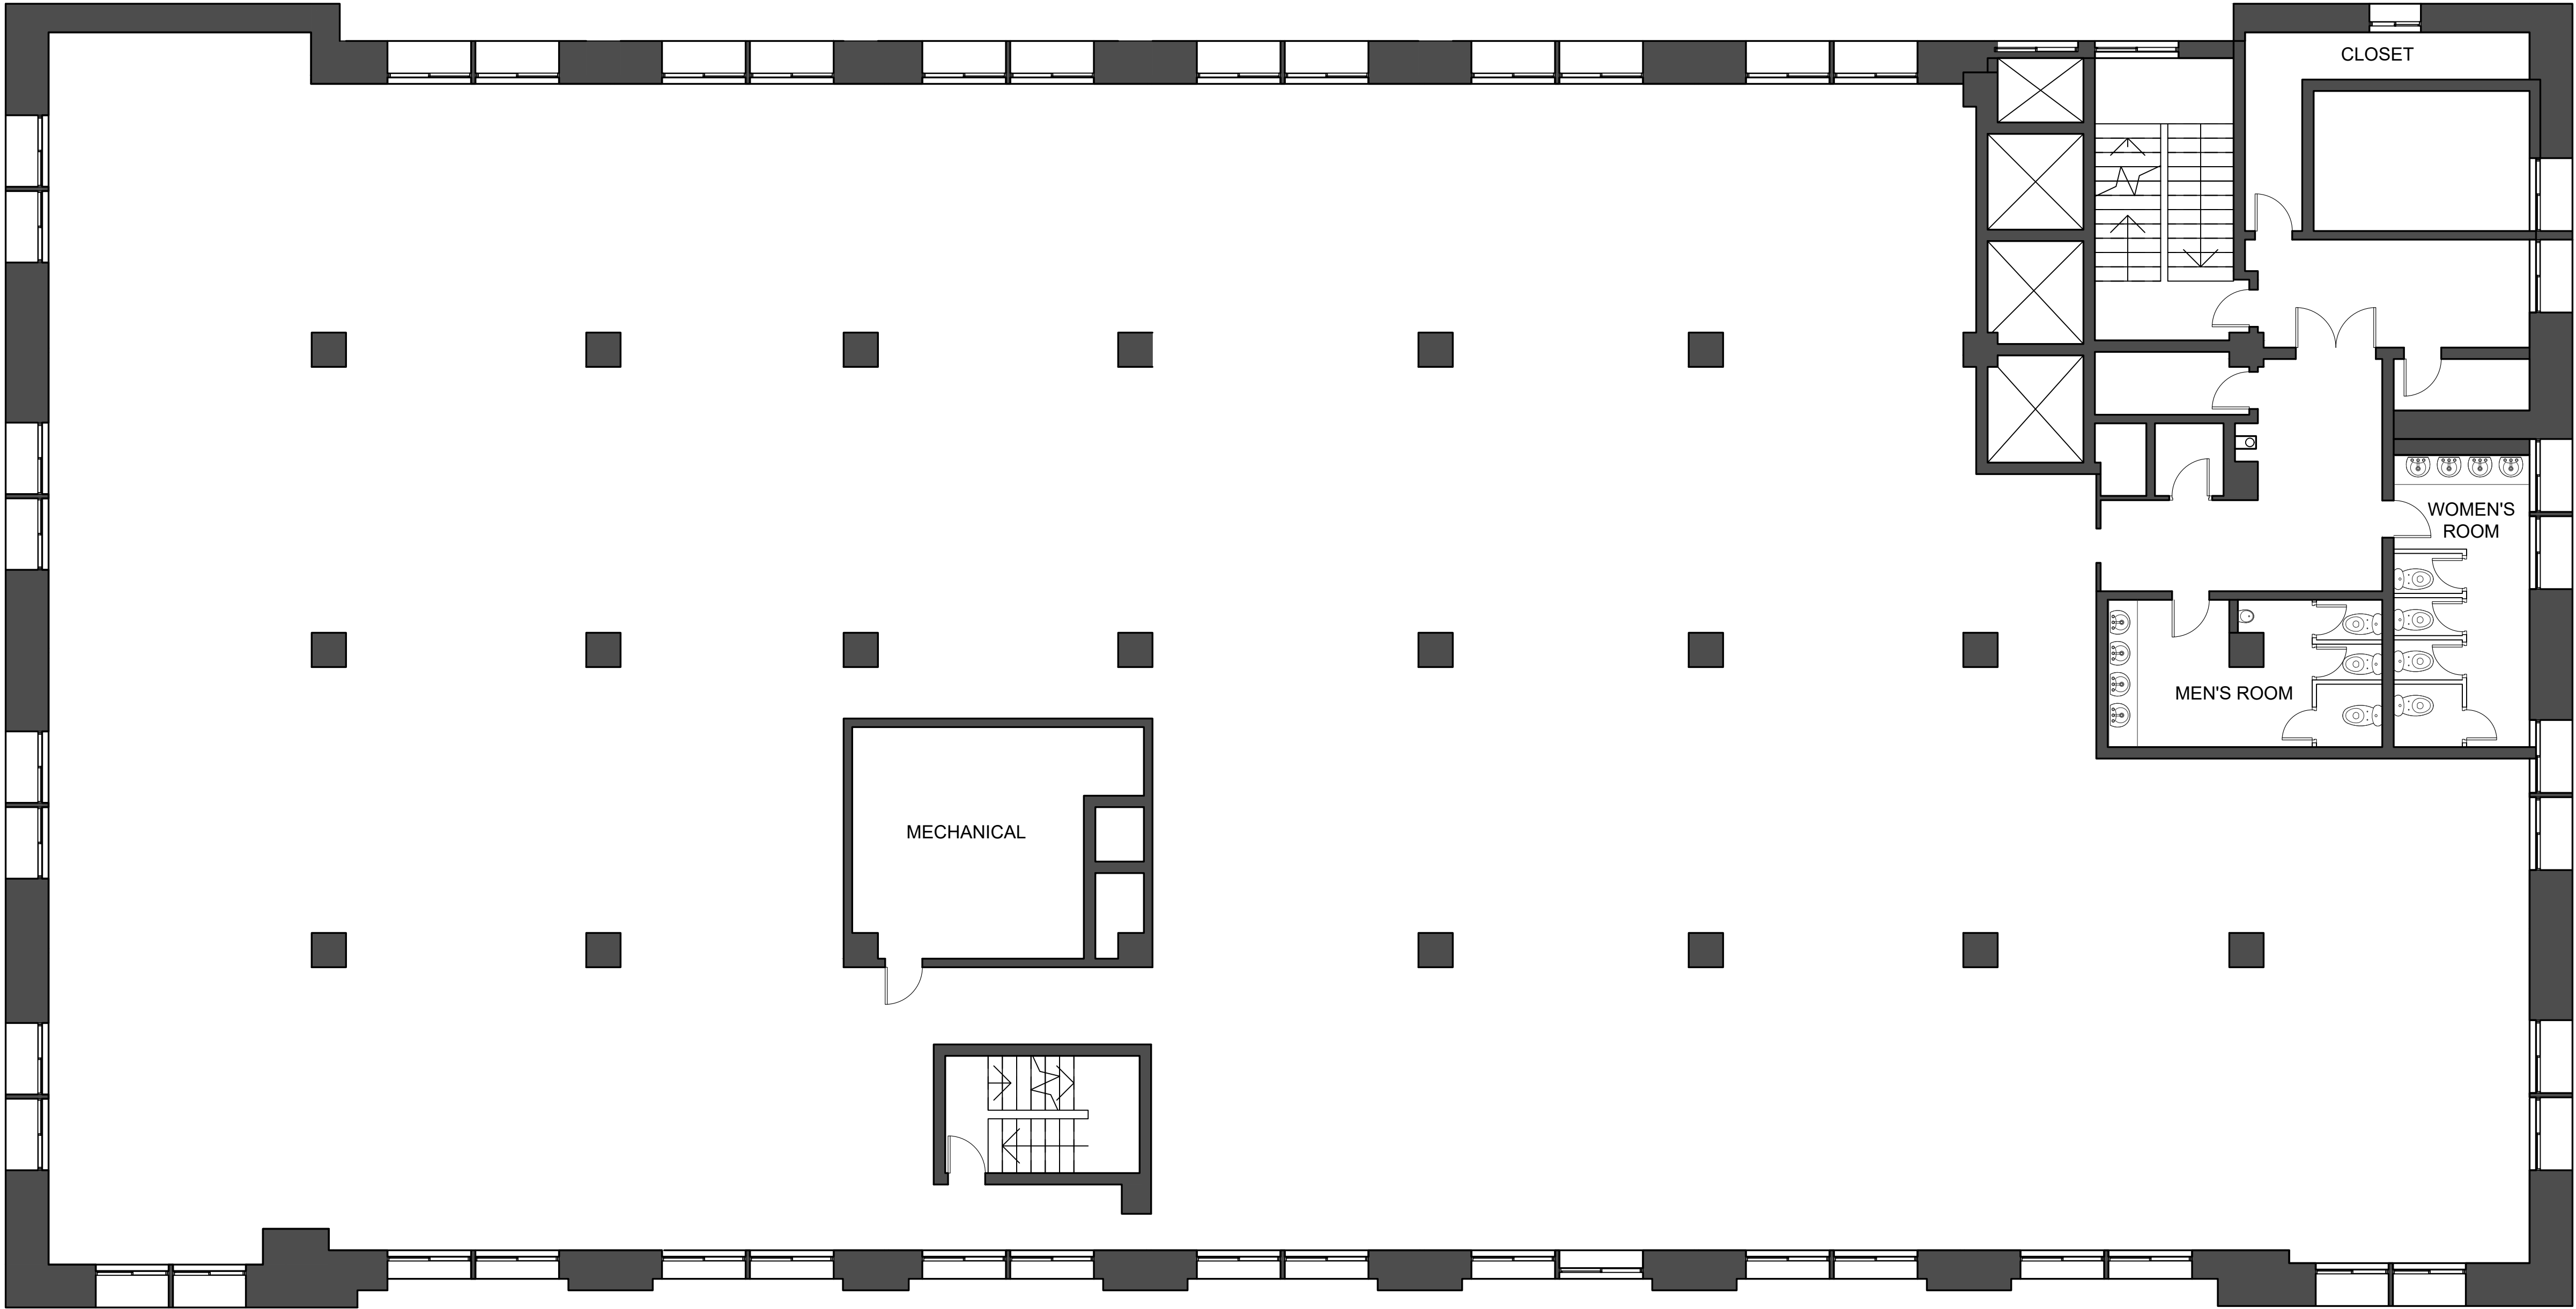


MADISON AVE

35TH STREET

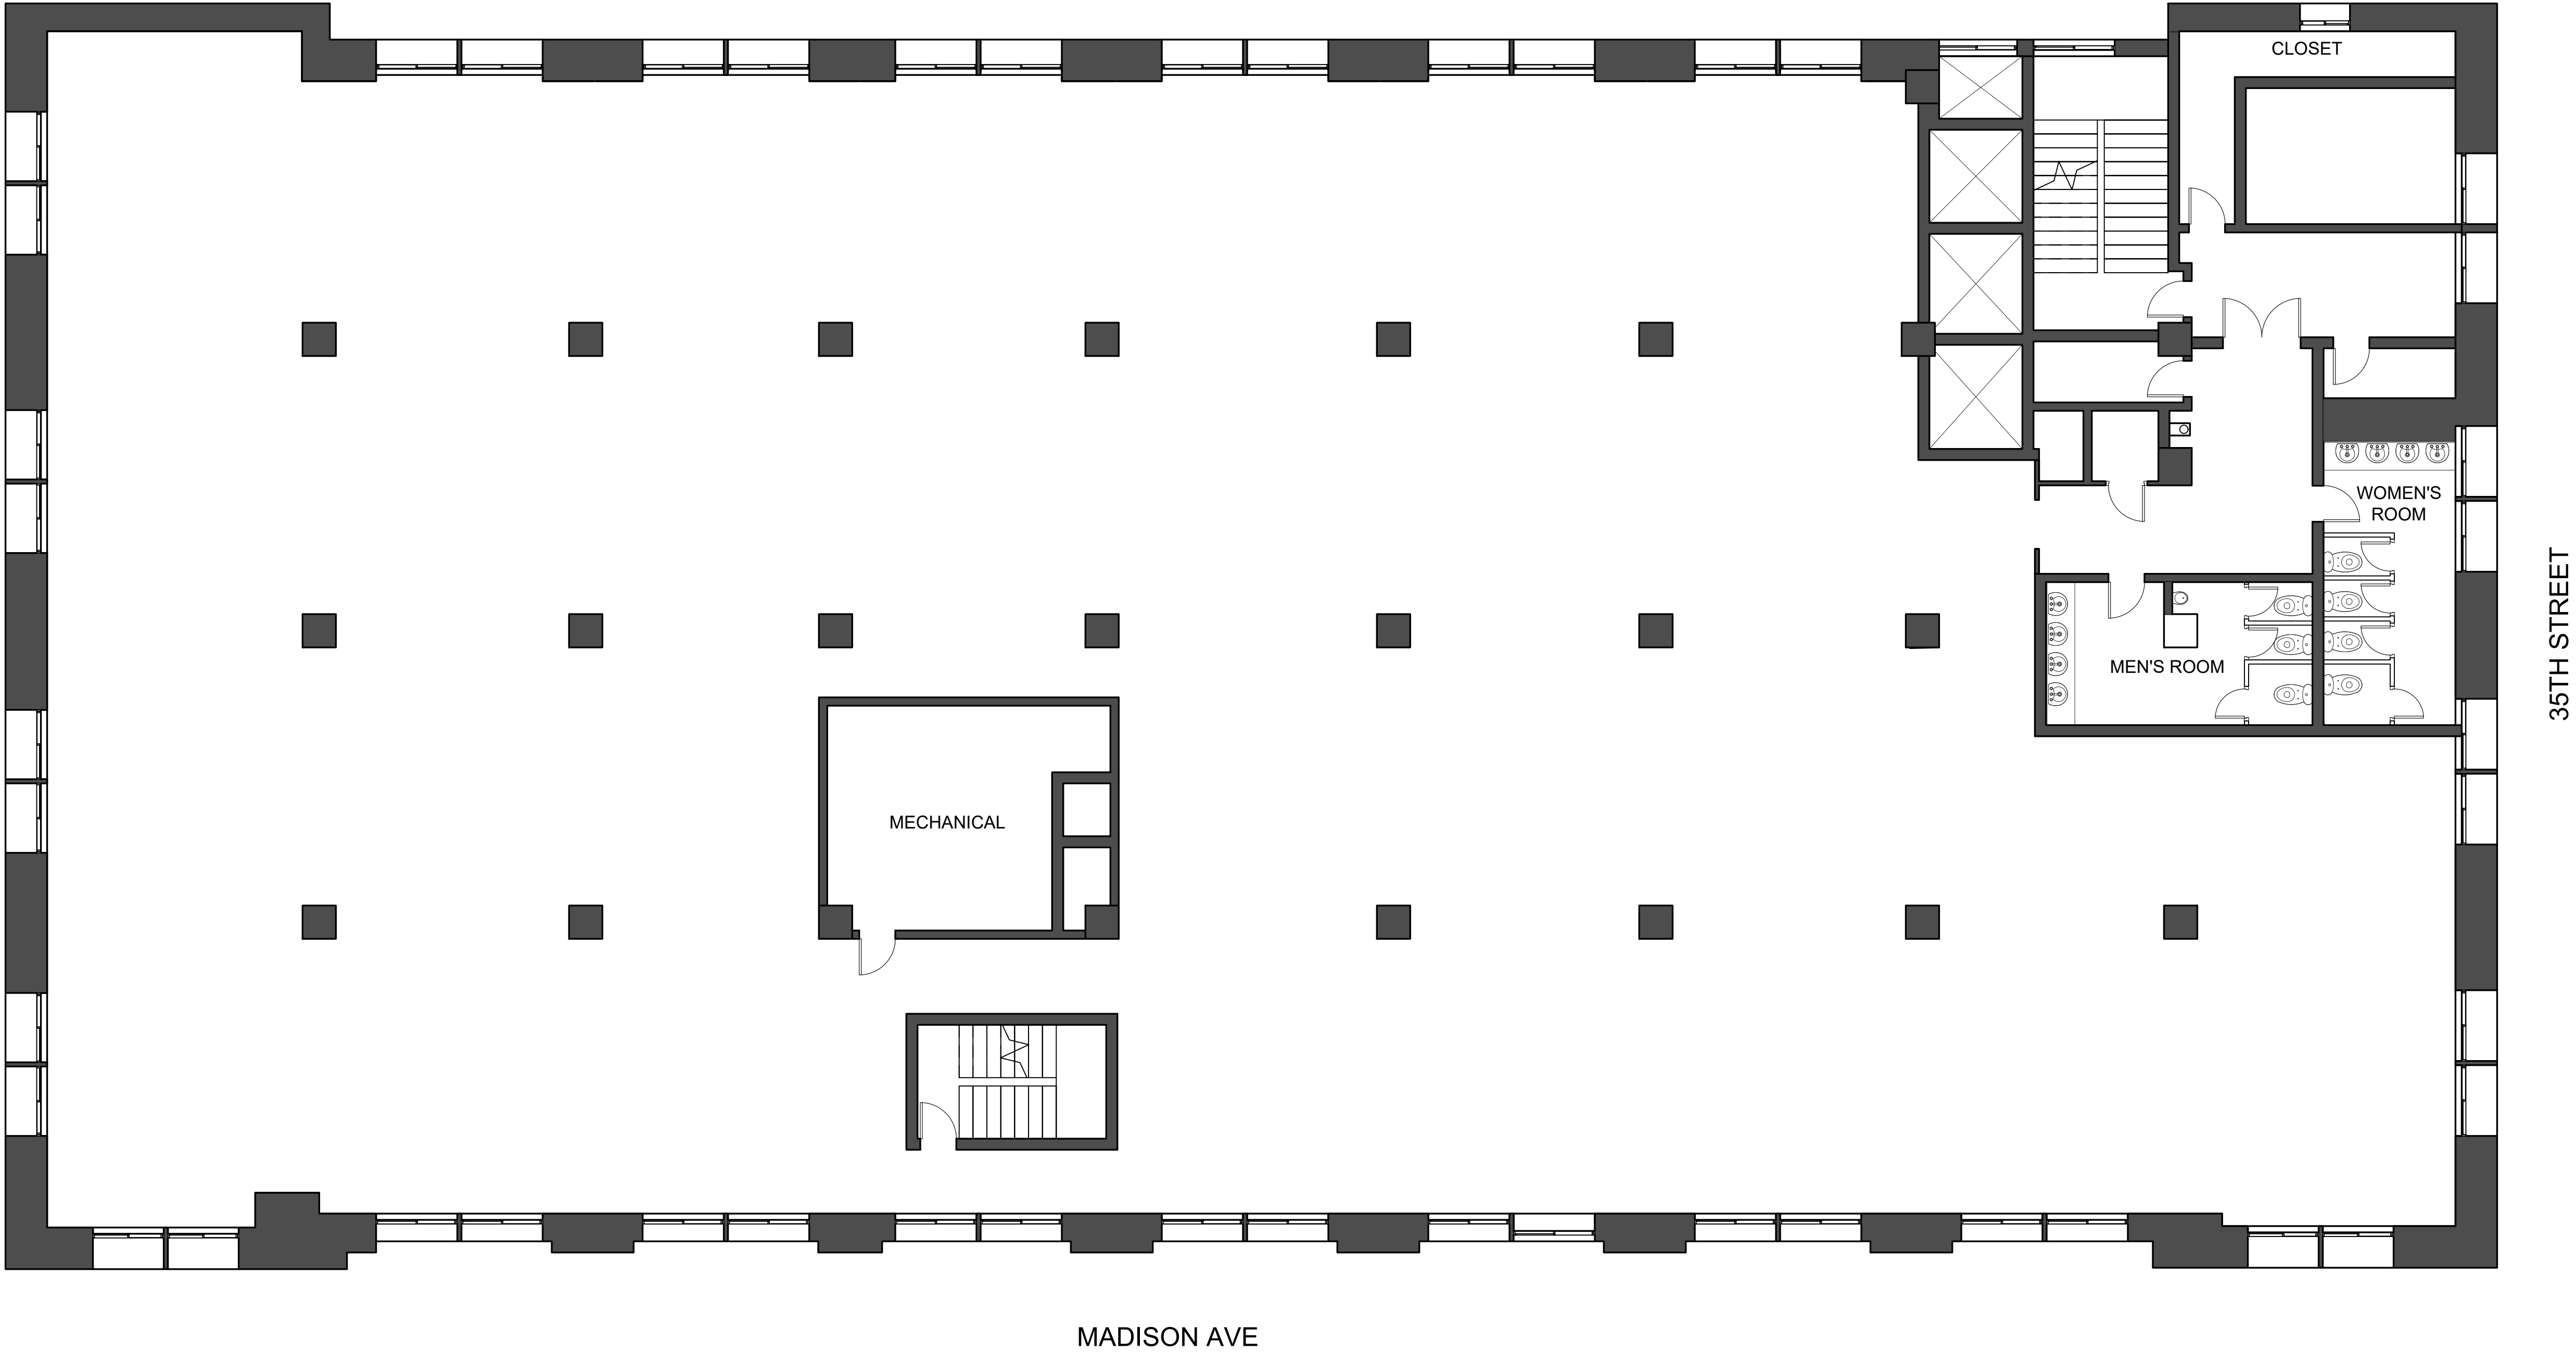

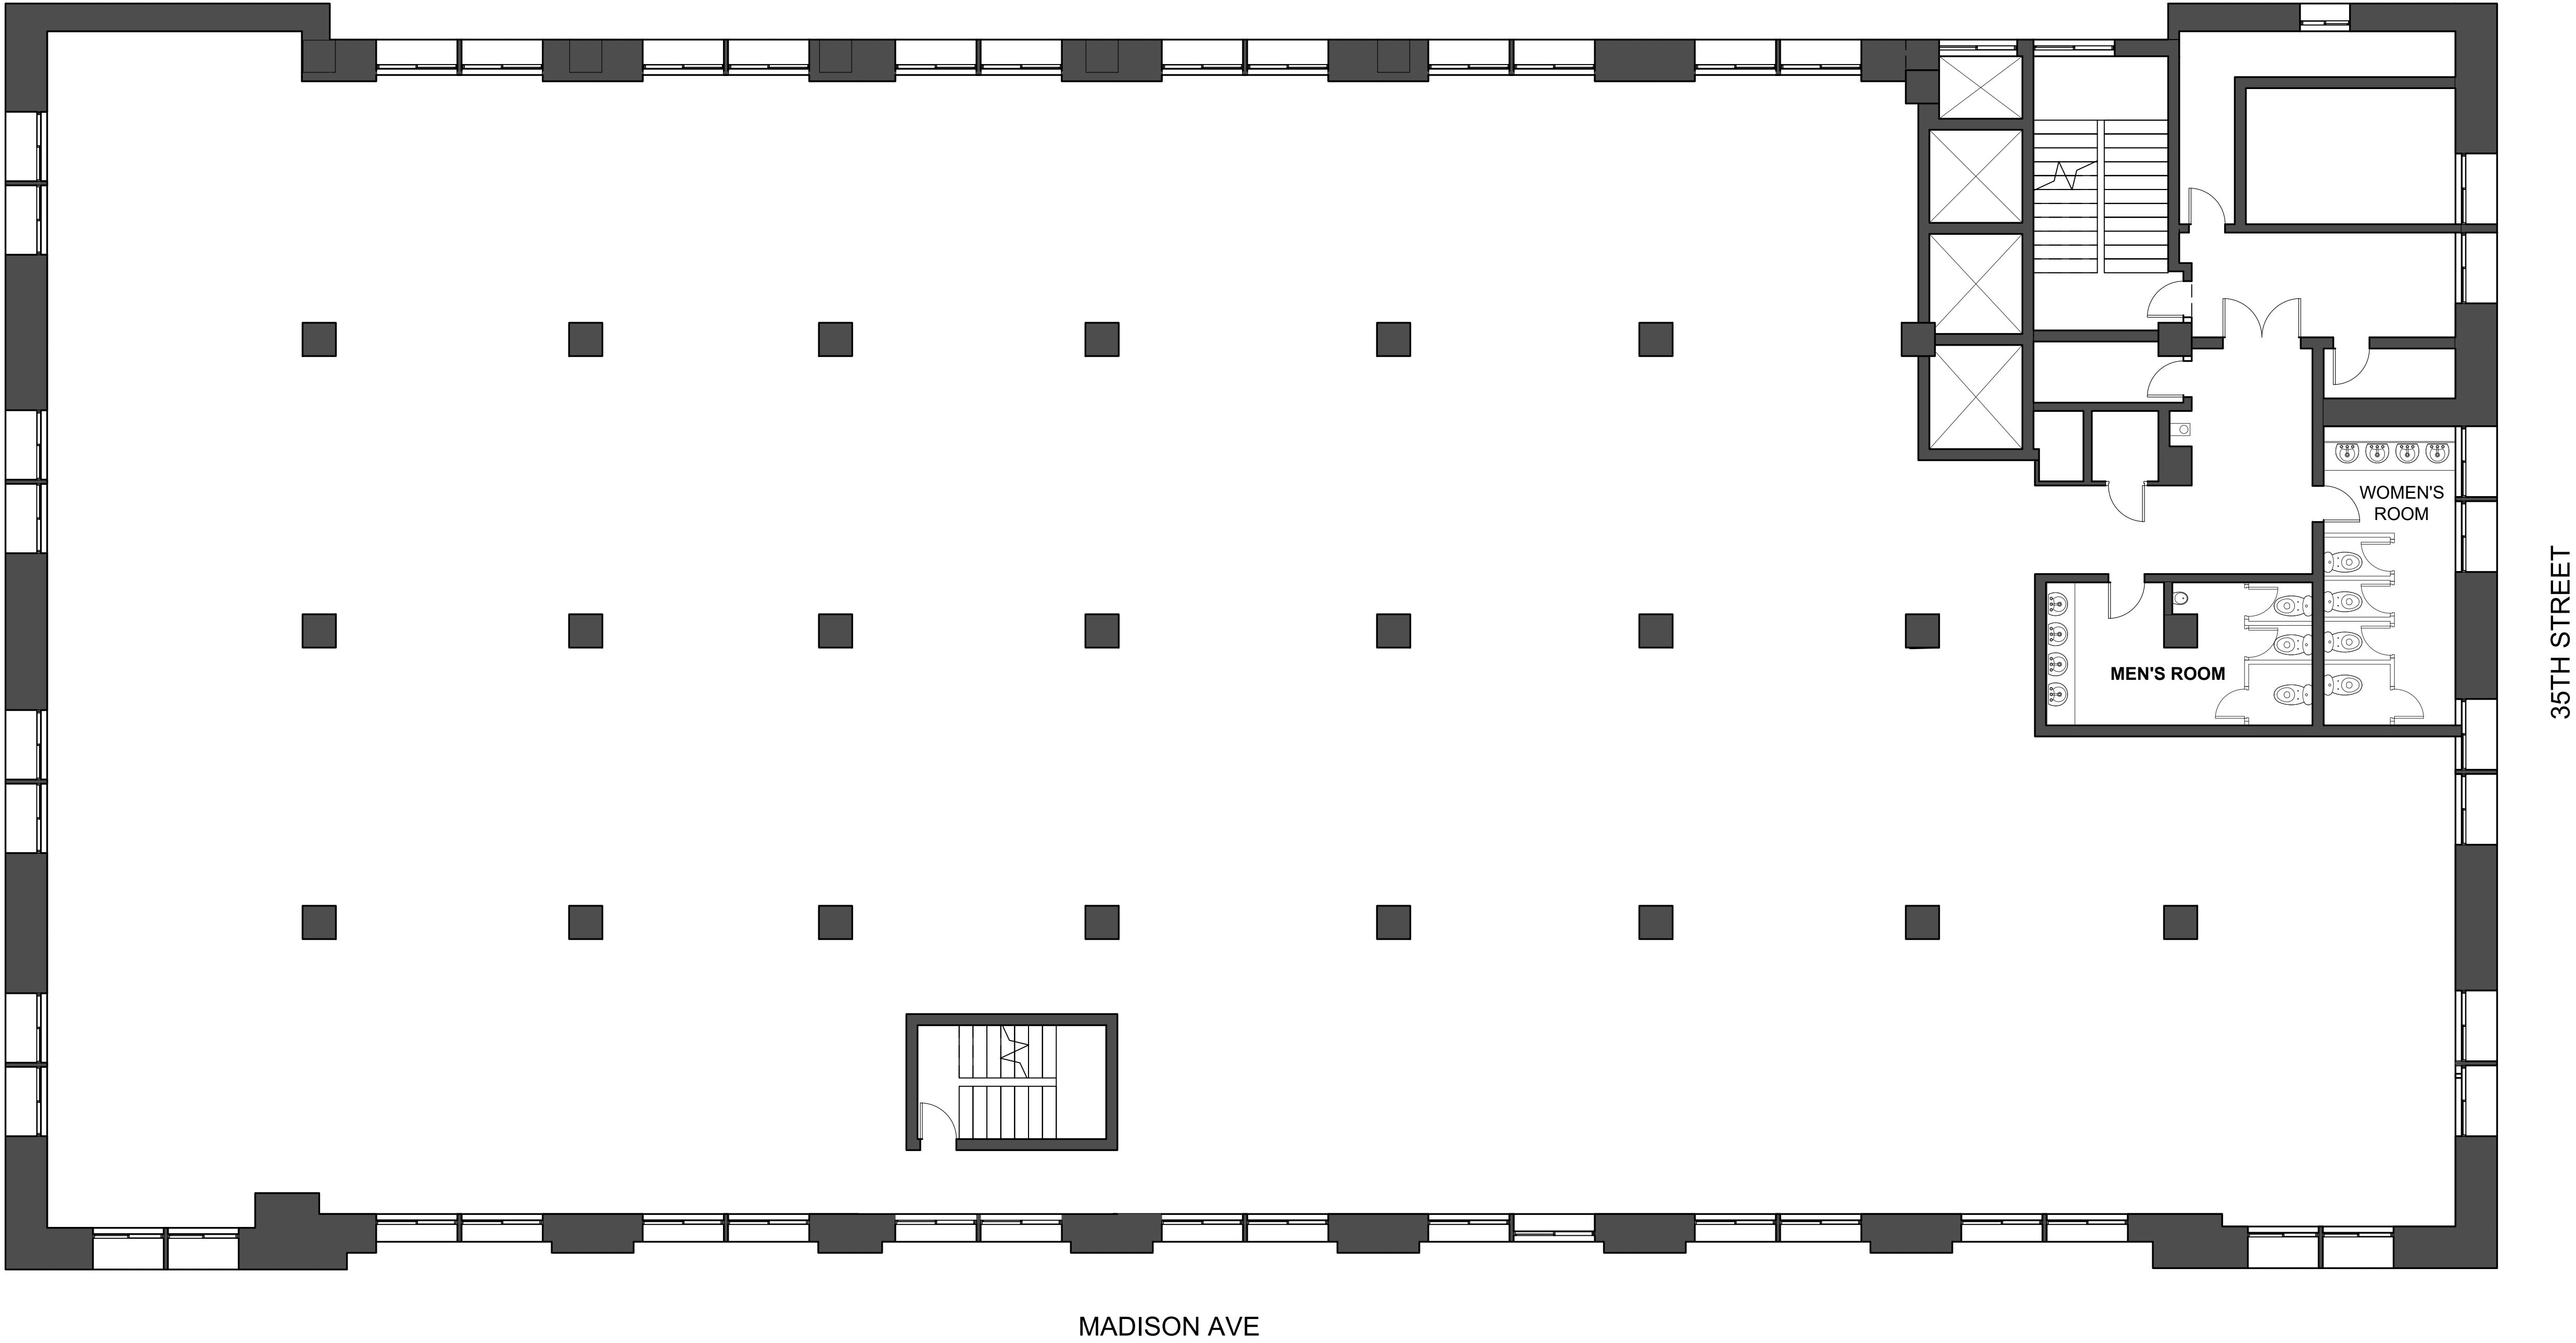

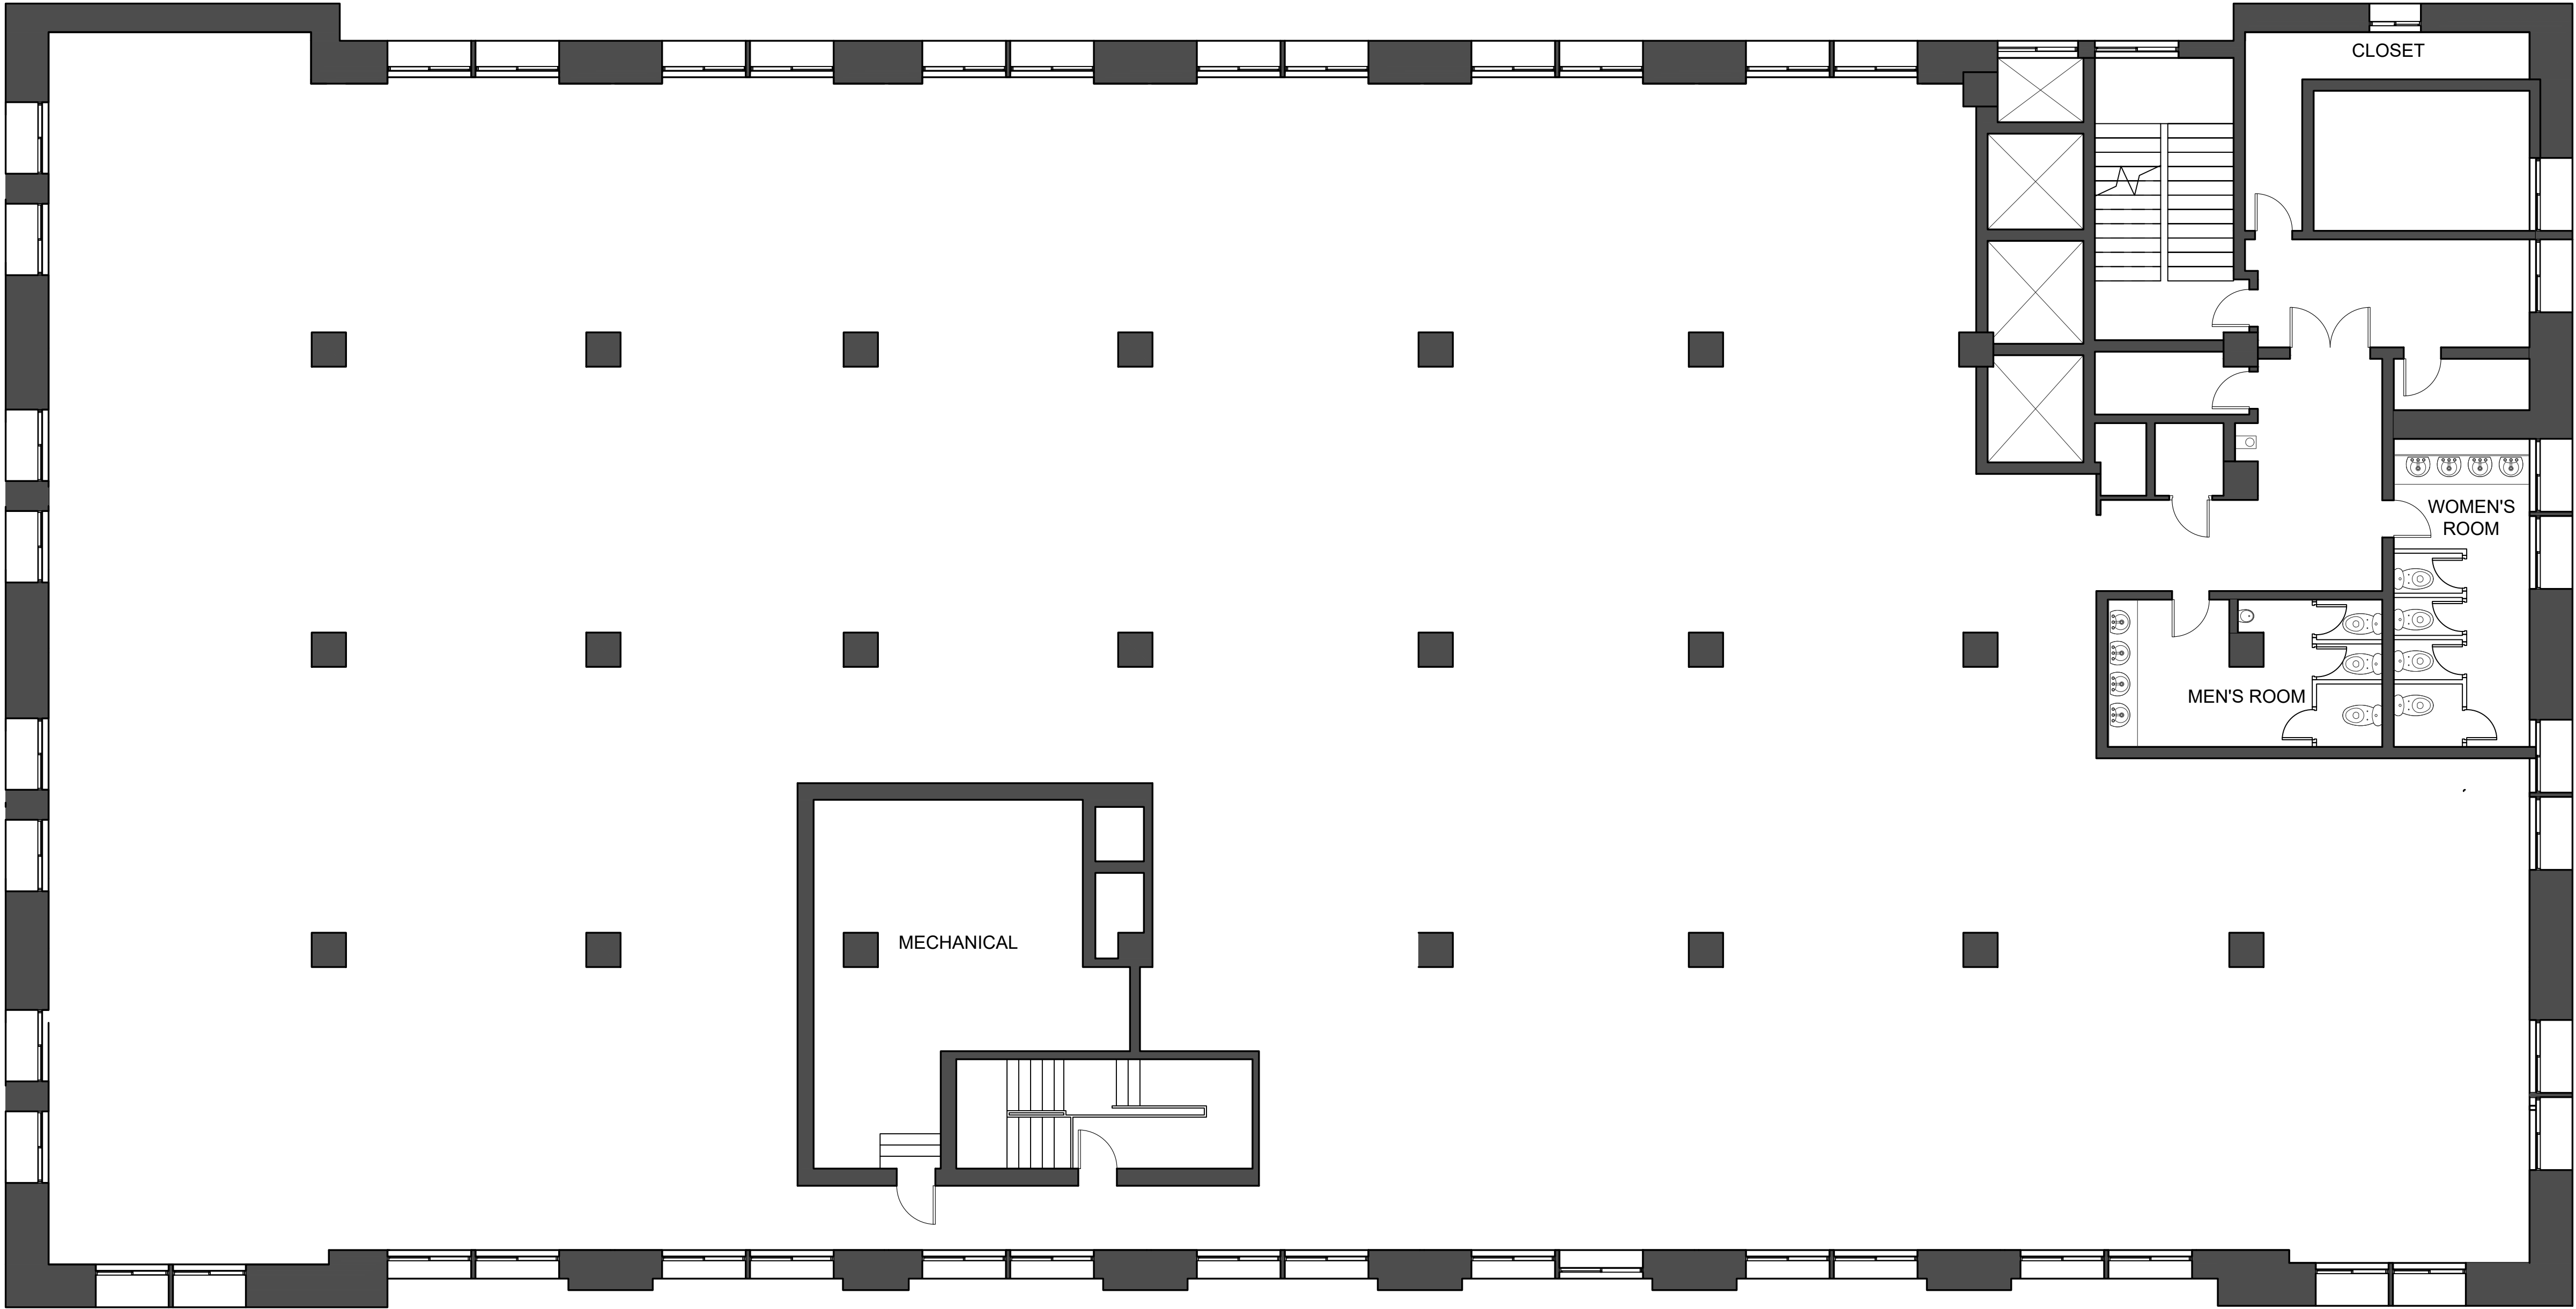

MADISON AVE

35TH STREET