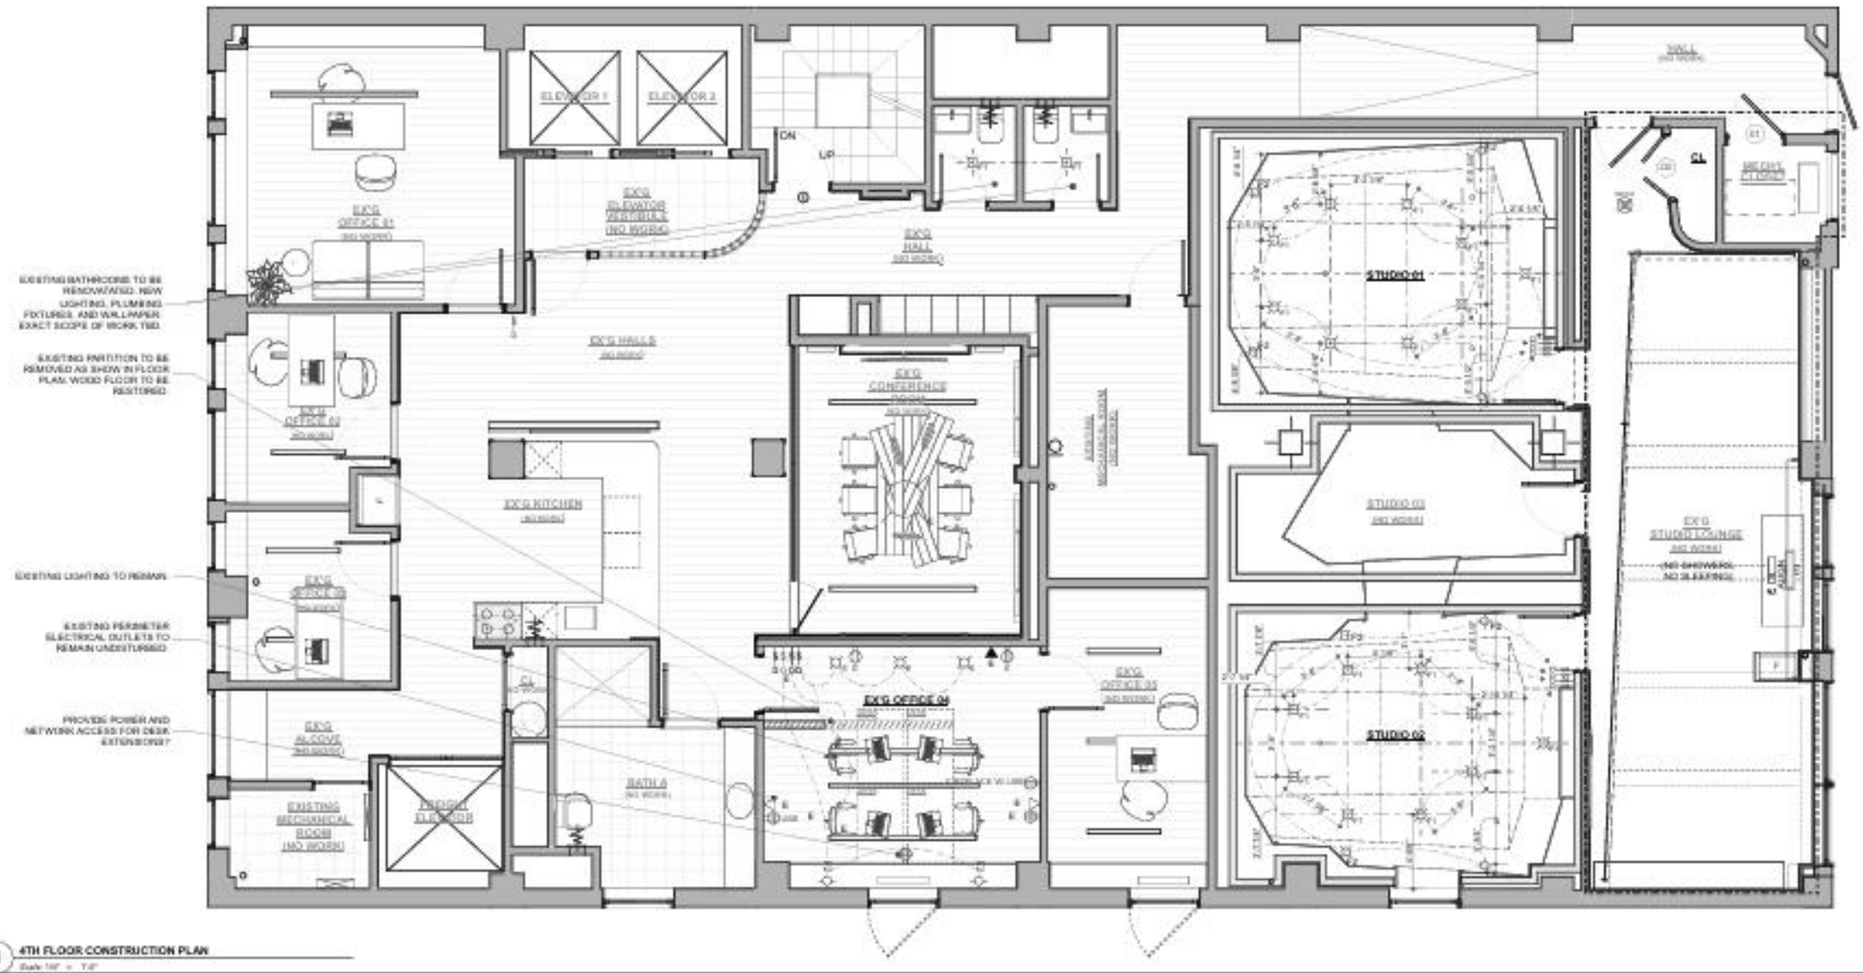


1 **4TH FLOOR CONSTRUCTION PLAN**

Scale: 1/8" = 1'-0"

SCOPE OF WORK:

- EXISTING OFFICE 04:
WALL REMOVAL, PATCH AND PAINT.
FLOOR PATCH AND CARPET / TILES INSTALLATION.
ELECTRICAL: LIGHTING, POWER, NETWORK.
HVAC AND SPRINKLER WORK IS NOT ANTICIPATED.
PURCHASE: 4 DESKS, CHAIRS, ACOUSTIC/PRIVACY PANELS.

- BATHROOMS:
REMOVE / DISCONNECT TOILETS AND VANITIES.
REPLACE EXISTING CEILINGS.
PATCH WALLS AND CEILINGS, PAINT.
INSTALL ACCENT WALL-COVERING.
ELECTRICAL: NEW LIGHTING AND NEW EXHAUST FAN.
HVAC AND SPRINKLER WORK IS NOT ANTICIPATED.
PURCHASE: TOILETS, VANITIES, ACCESSORIES, AND WALLCOVERING.

- STUDIO 1:
PROTECTION, PAINT.
ELECTRICAL:LIGHTING.
PANEL REMOVAL AND RE-INSTALLATION, ETC
HVAC AND SPRINKLER WORK IS NOT ANTICIPATED.
CEILING AND SOFFIT PANEL FABRIC PURCHASE.
PANEL RE-UPHOLSTERY.
CHAIR RECOVERING AND FABRIC PURCHASE.
PURCHASE: RECESSED LIGHTS AND SCONCES.

- STUDIO 2:
PROTECTION, PAINT.
ELECTRICAL:LIGHTING.
PANEL REMOVAL AND RE-INSTALLATION, ETC
HVAC AND SPRINKLER WORK IS NOT ANTICIPATED.
CEILING, SOFFIT, AND WALL PANEL FABRIC PURCHASE.
PANEL RE-UPHOLSTERY.
CHAIR RECOVERING AND FABRIC PURCHASE.
PURCHASE: RECESSED LIGHTS AND SCONCES.

edward hasenfus architect
architecture
landscape architecture
interior design

220 East 80th Street Suite 1A New York NY 10022
tel 212 535 4535 fax 212 249 6943 www.hasenfus.com

All ideas, designs, arrangements and plans indicated or represented by this drawing are owned by and the property of this office and were created, evolved and developed for use on and in connection with the specified project. None of such ideas, designs, arrangements or plans shall be used by or disclosed to any person, firm or corporation for any purpose whatsoever without the written permission of EDWARD HASENFUS ARCHITECT, LLC. Written dimensions on these drawings shall have precedence over scale dimensions. Contractor shall verify and be responsible for all dimensions and conditions shown by these drawings. Any items of indistinct work must be submitted to this office for approval prior to fabrication or notice or delay.

ARCHITECTURAL LEGEND

EXISTING WALLS TO REMAIN
EXISTING WALLS TO BE REMOVED
NEW FULL HEIGHT DEMISING PARTITION
EXISTING CHERRY-WOOD CONSTRUCTION TO BE REMOVED
CROSSING CONSTRUCTION ABOVE OR BELOW
FLUSH ALIGNMENT BETWEEN SURFACES
CENTERLINE
ROOM NUMBER
DOOR NUMBER
CEILING ORIENTATION DRAWING NUMBER
SECTION / ELEVATION NUMBER DRAWING NUMBER
DIMENSION TO FINISHED SURFACE

ELECTRICAL LEGEND

DUPLEX OUTLET
DUPLEX OUTLET
QUADRUPLEX OUTLET
GROUND FAULT CIRCUIT INTERRUPTOR
DEDICATED ELECTRICAL CIRCUIT REFER TO SCHEDULE FOR SPEC.
SWITCH CONTROLLED OUTLET
RECESSED FLOOR OUTLET
TELEPHONE OUTLET
DOUBLE NETWORK OUTLET (STRUCTURED CABLE)
THERMOSTAT
3 WAY SWITCH
SINGLE SWITCH
DIMMER SWITCH
CLG MTD. RECESSED LIGHT FIXTURE
WALL MTD. LIGHT FIXTURE
CLG SURFACE MTD. LIGHT FIXTURE
EMERGENCY LIGHT FIXTURE
EXIT SIGN
EXIT SIGN WITH EMERGENCY LIGHTING
LED STRIP LIGHT FIXTURE
CLG MTD. INDOR ALARM / CO DETECTOR
NEW PIPING
EXISTING PIPING TO REMAIN
REFER TO SYMBOL "EXISTING TO REMAIN"
ABBREVIATION "ABOVE FINISHED FLOOR"
LYNDA FOR LIGHT FIXTURE P & C
JUNCTION BOX
CABLE TV OUTLET
NEW SYP BD HUNG CEILING

NO. DATE REMARKS
REVISIONS

PROJECT
PARK COUNTY OFFICES

148 WEST 24TH STREET
NEW YORK, NY 10011

6TH FLOOR SCOPE OF WORK

SEAL & SIGNATURE

DATE 07/06/2022
PROJECT No. 2201
DRAWING BY LC
CHK BY EH
SHEET No.

SK-39

CAD FILE No.