


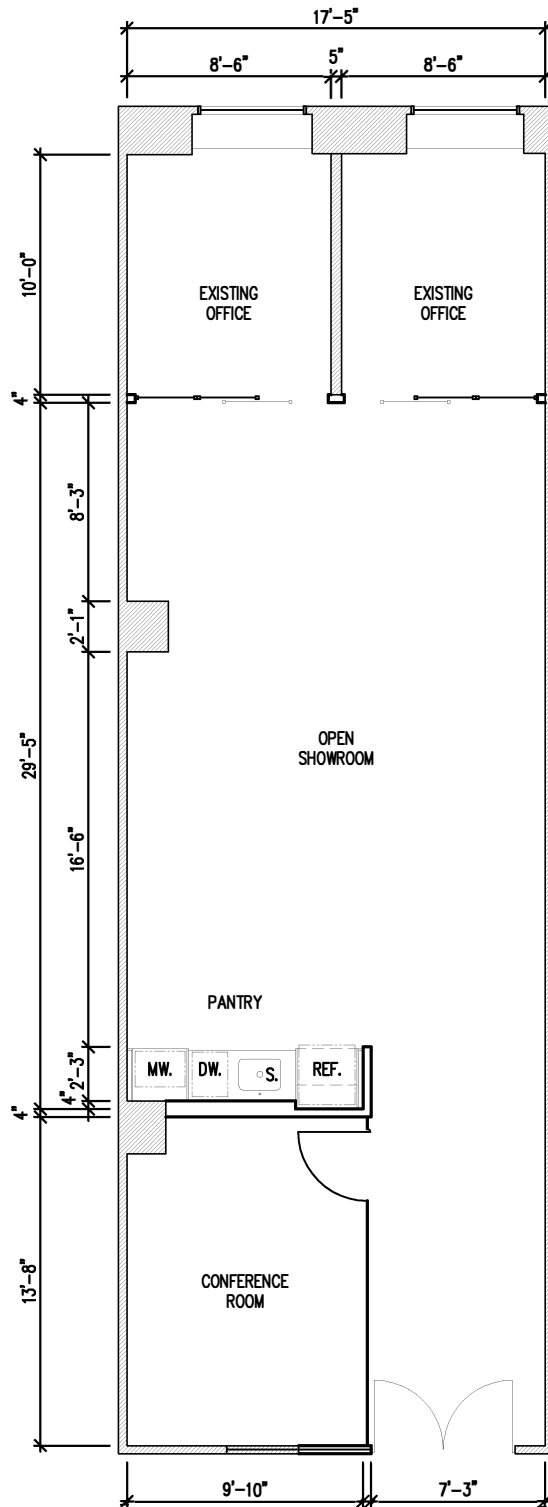

PROJECT: 530 SEVENTH AVENUE
SUITE 1206

TITLE: PROPOSED PLAN "B"

PROJ. No.: 01938

SCALE: 1/8" = 1'-0" (@ 8.5 x 11 paper)

DATE: 7/6/20

A01b