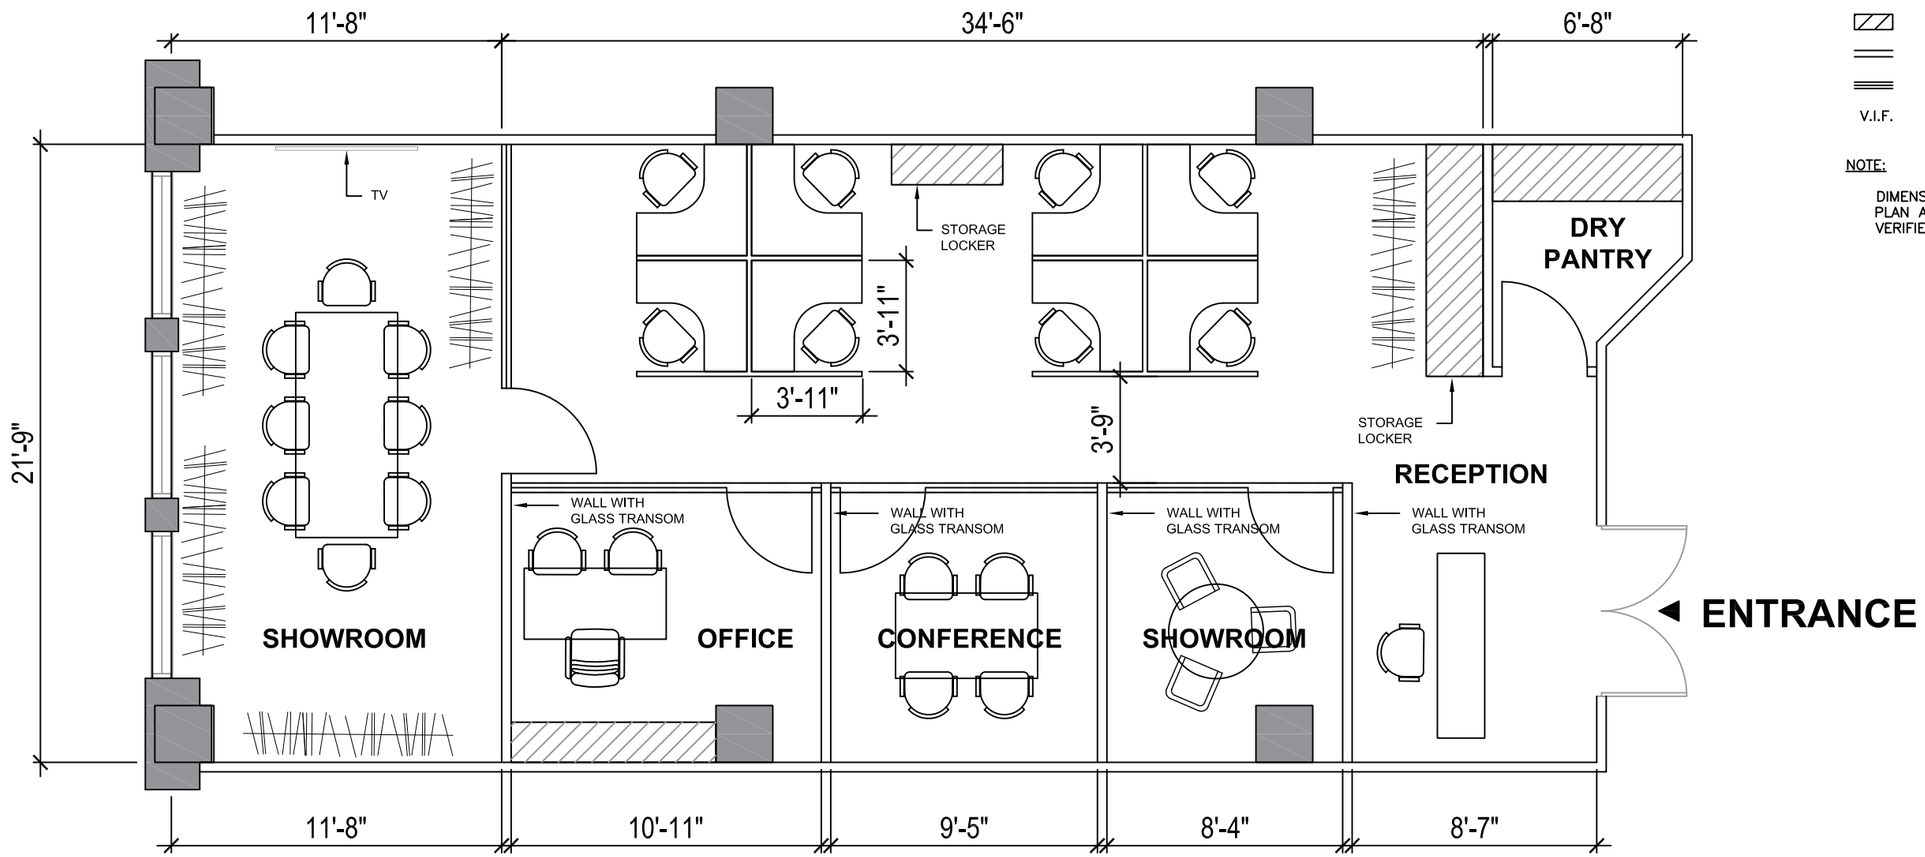

LEGEND

	EXISTING WALL
	NEW MILLWORK
	NEW WALL
	NEW GLASS
V.I.F.	VERIFY IN FIELD

NOTE:

DIMENSIONS ON PLAN ARE TO BE VERIFIED IN FIELD

Suite 708

PLAN SCALE: 3/16" = 1'-0"

525 7th Avenue
New York, NY 10018

7th Floor

NORTH

SK-1