EXHIBIT B

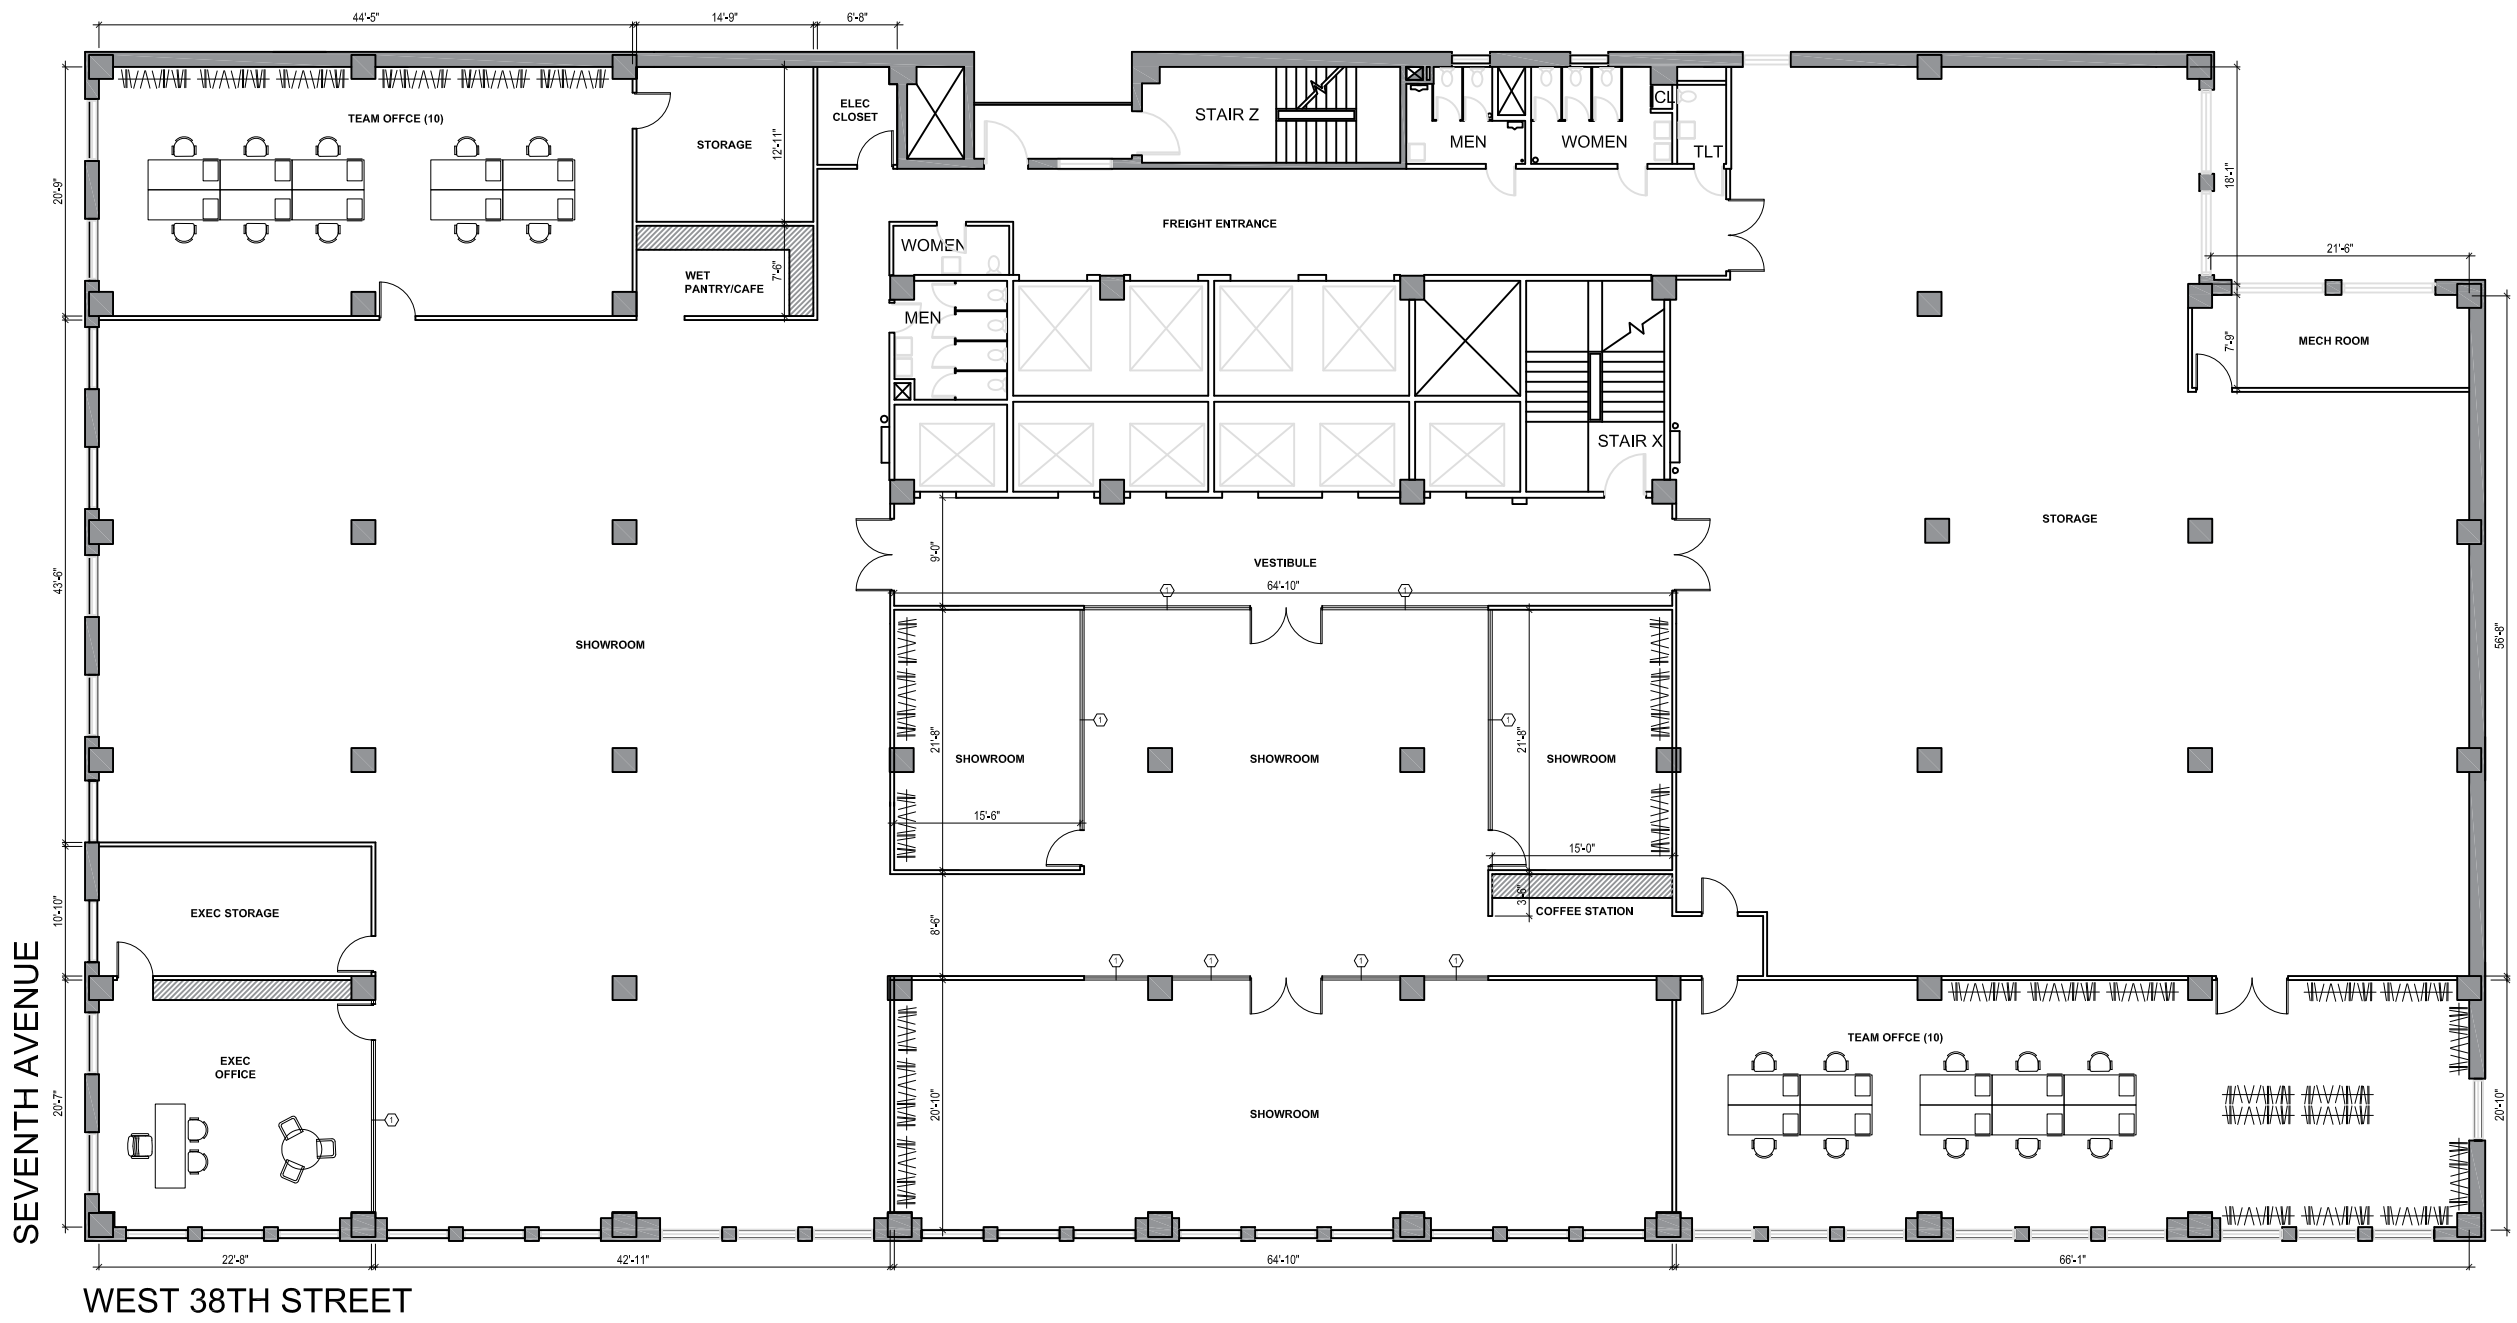


## LEGEND

| | |
|---|---|
| | EXISTING WALL |
| | NEW MILLWORK |
| | NEW WALL |
| | NEW GLASS |
| V.I.F. | VERIFY IN FIELD |

NOTE:

DIMENSIONS ON PLAN ARE TO BE VERIFIED IN FIELD

## WALL SCHEDULE

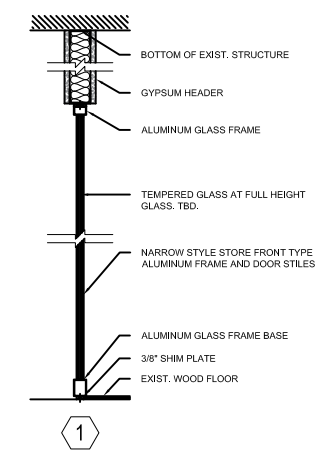


Landlord

Initial: Tenant

**PLAN SCALE: 1/16" = 1'-0"**

525 7th Avenue
New York, NY 10018

**11th Floor**

NORTH

# SK-3