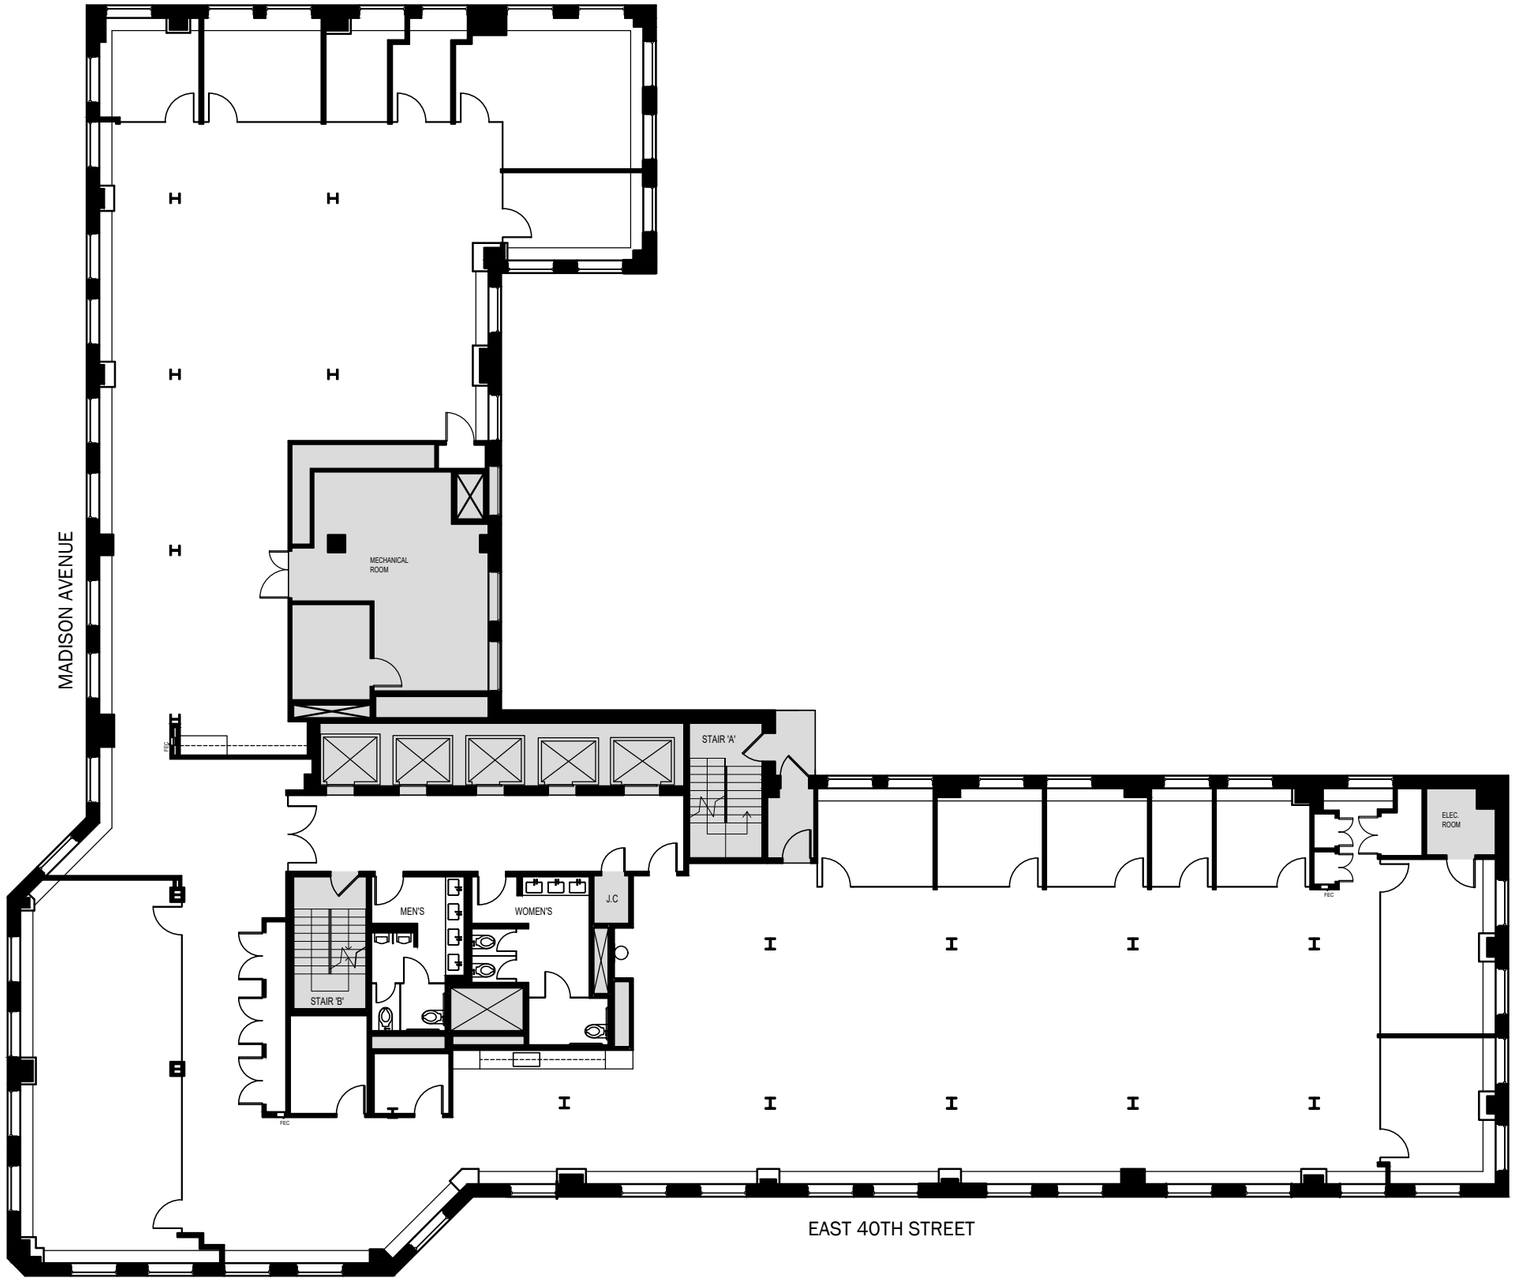


EXISTING CONDITIONS PLAN

285 MADISON AVENUE, NEW YORK, NY 10017 | 22ND FLOOR

N

DATE: 09.21.26
PROJECT NO: 69001
SCALE: NTS | DRAWN BY: AC

EXIST