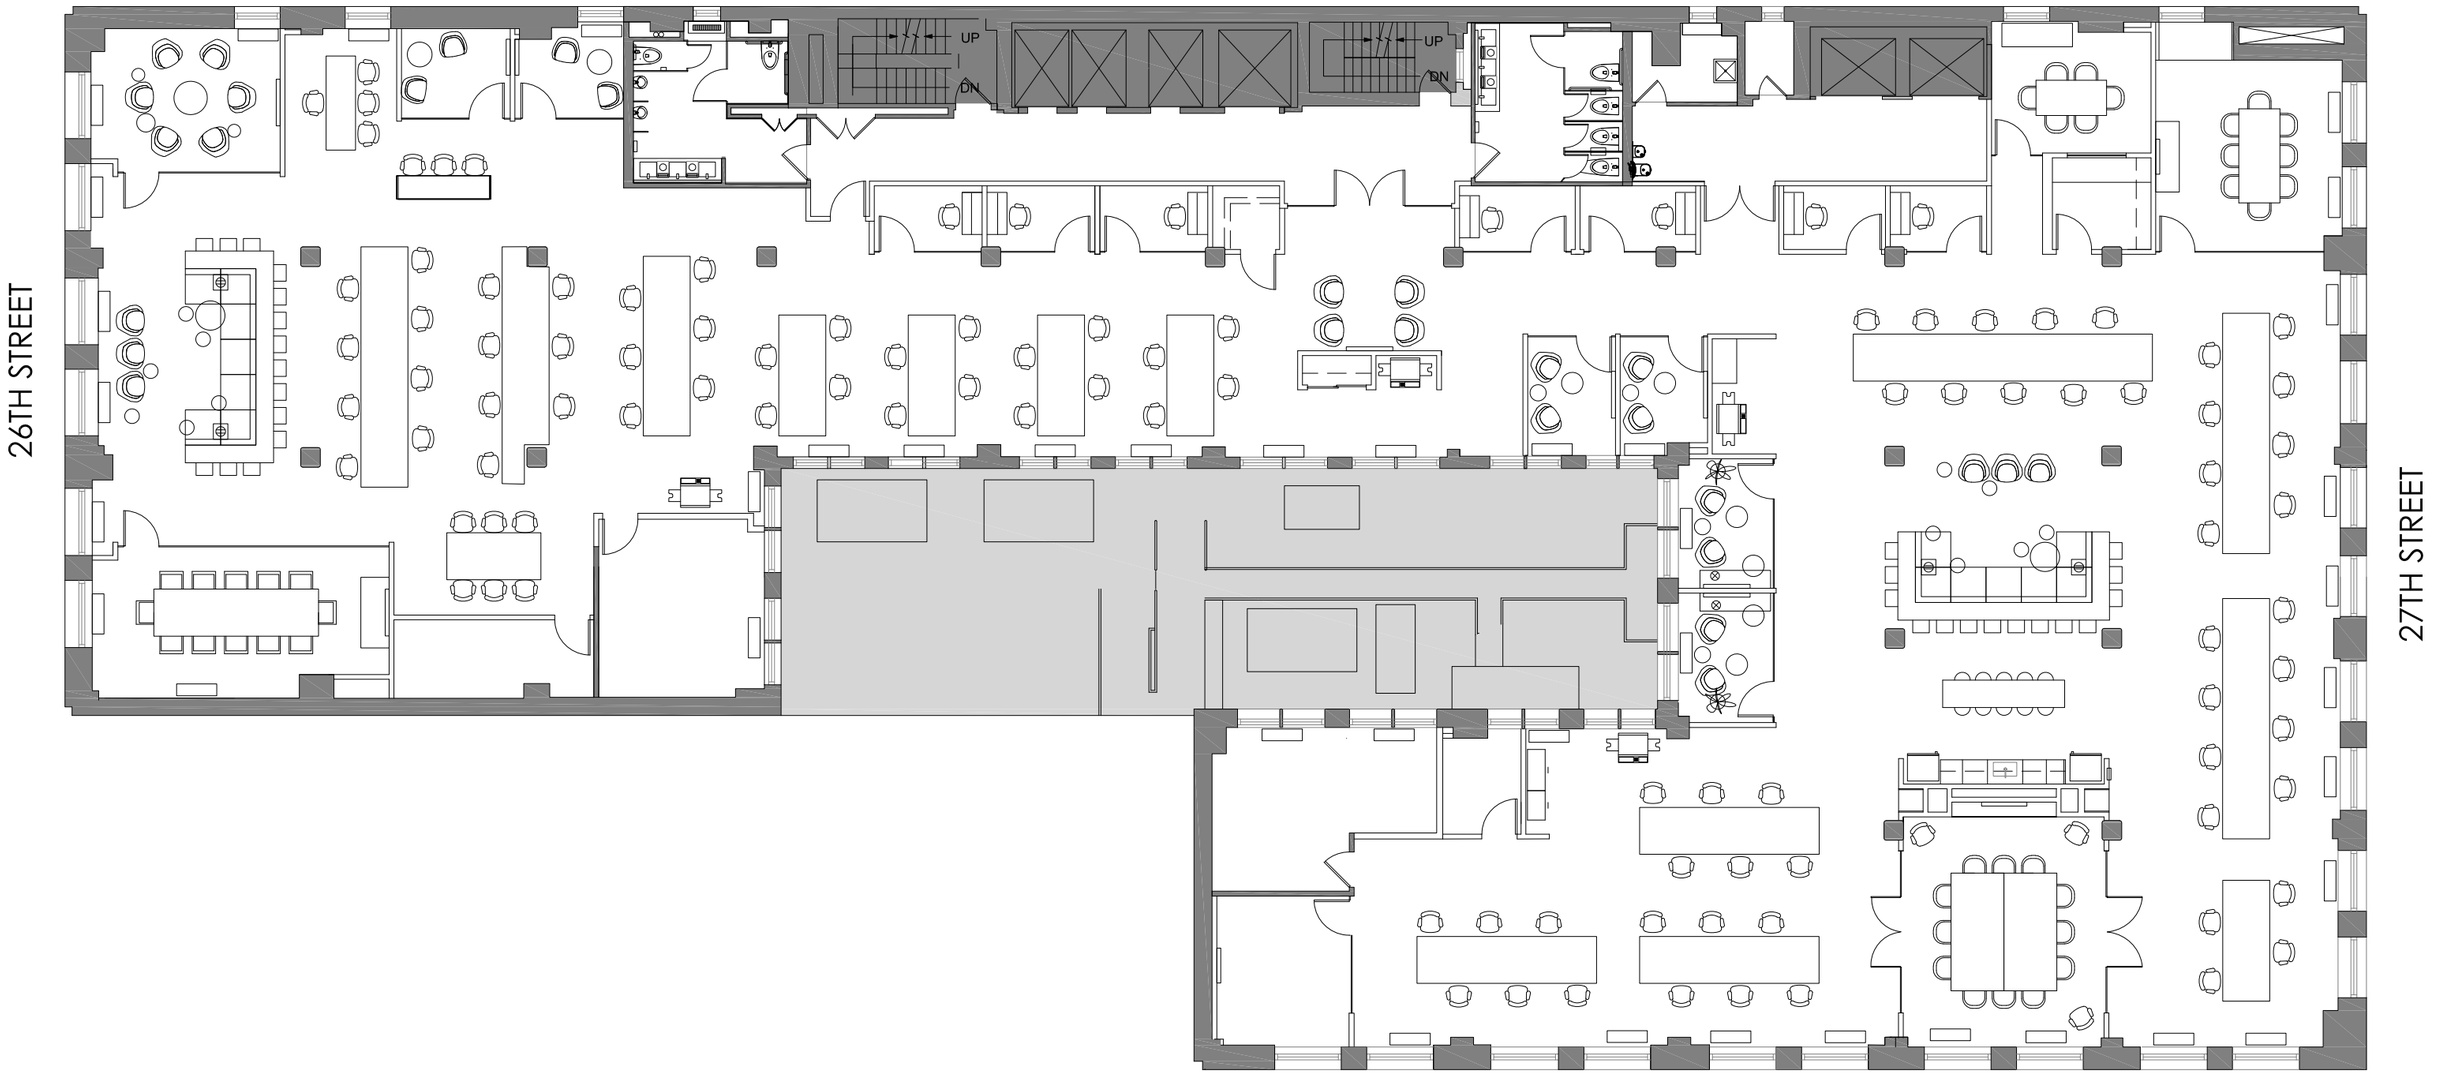


-- ALL DIMENSIONS AND CONDITIONS ARE --
APPROXIMATE AND SUBJECT TO FIELD VERIFICATION

9TH FLOOR PLAN DATE: JUNE 28, 2023 DWG. NO.: SSK-01	MOINIAN GROUP 60 MADISON AVENUE 9TH FLOOR	