

KEY PLAN

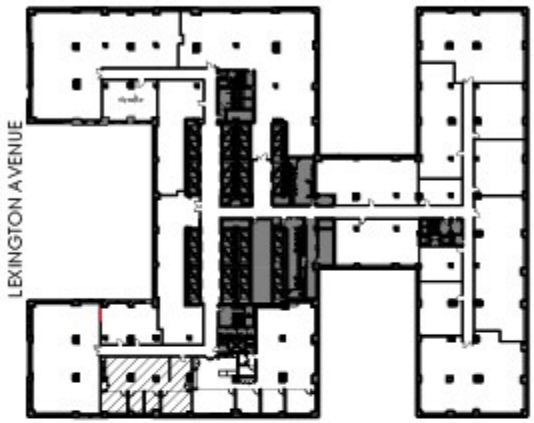

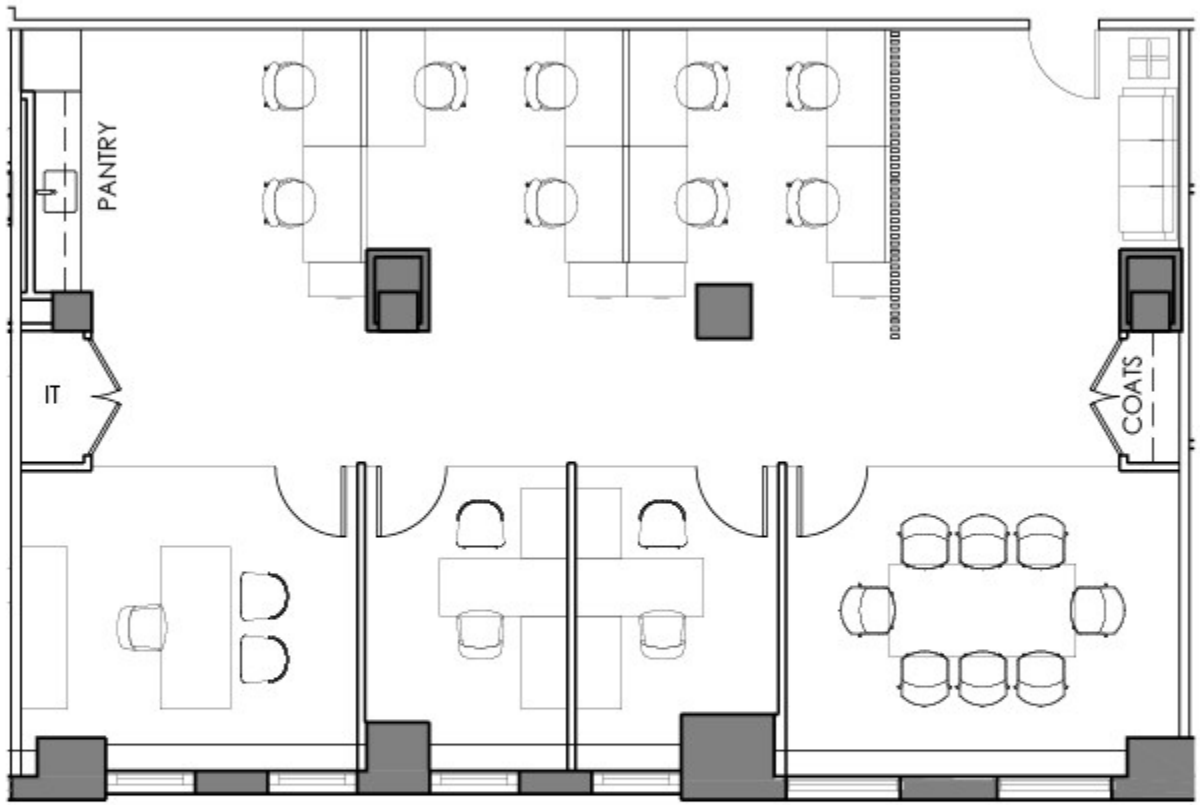

SPACE SUMMARY	
SPACE TYPE	**QTY**
OFFICE	3
WORKSTATION - 5'-0" X 2'-6"	9
TOTAL HEADCOUNT	**12**
8 PERSON CONFERENCE ROOM	1

SCALE: NTS

-- ALL DIMENSIONS AND CONDITIONS ARE --
APPROXIMATE AND SUBJECT TO FIELD VERIFICATION

N

PROPOSED PLAN
SUITE 825

DATE: 09.18.26
DWG. NO.: TF-01

420 LEXINGTON AVENUE
NEW YORK, NEW YORK