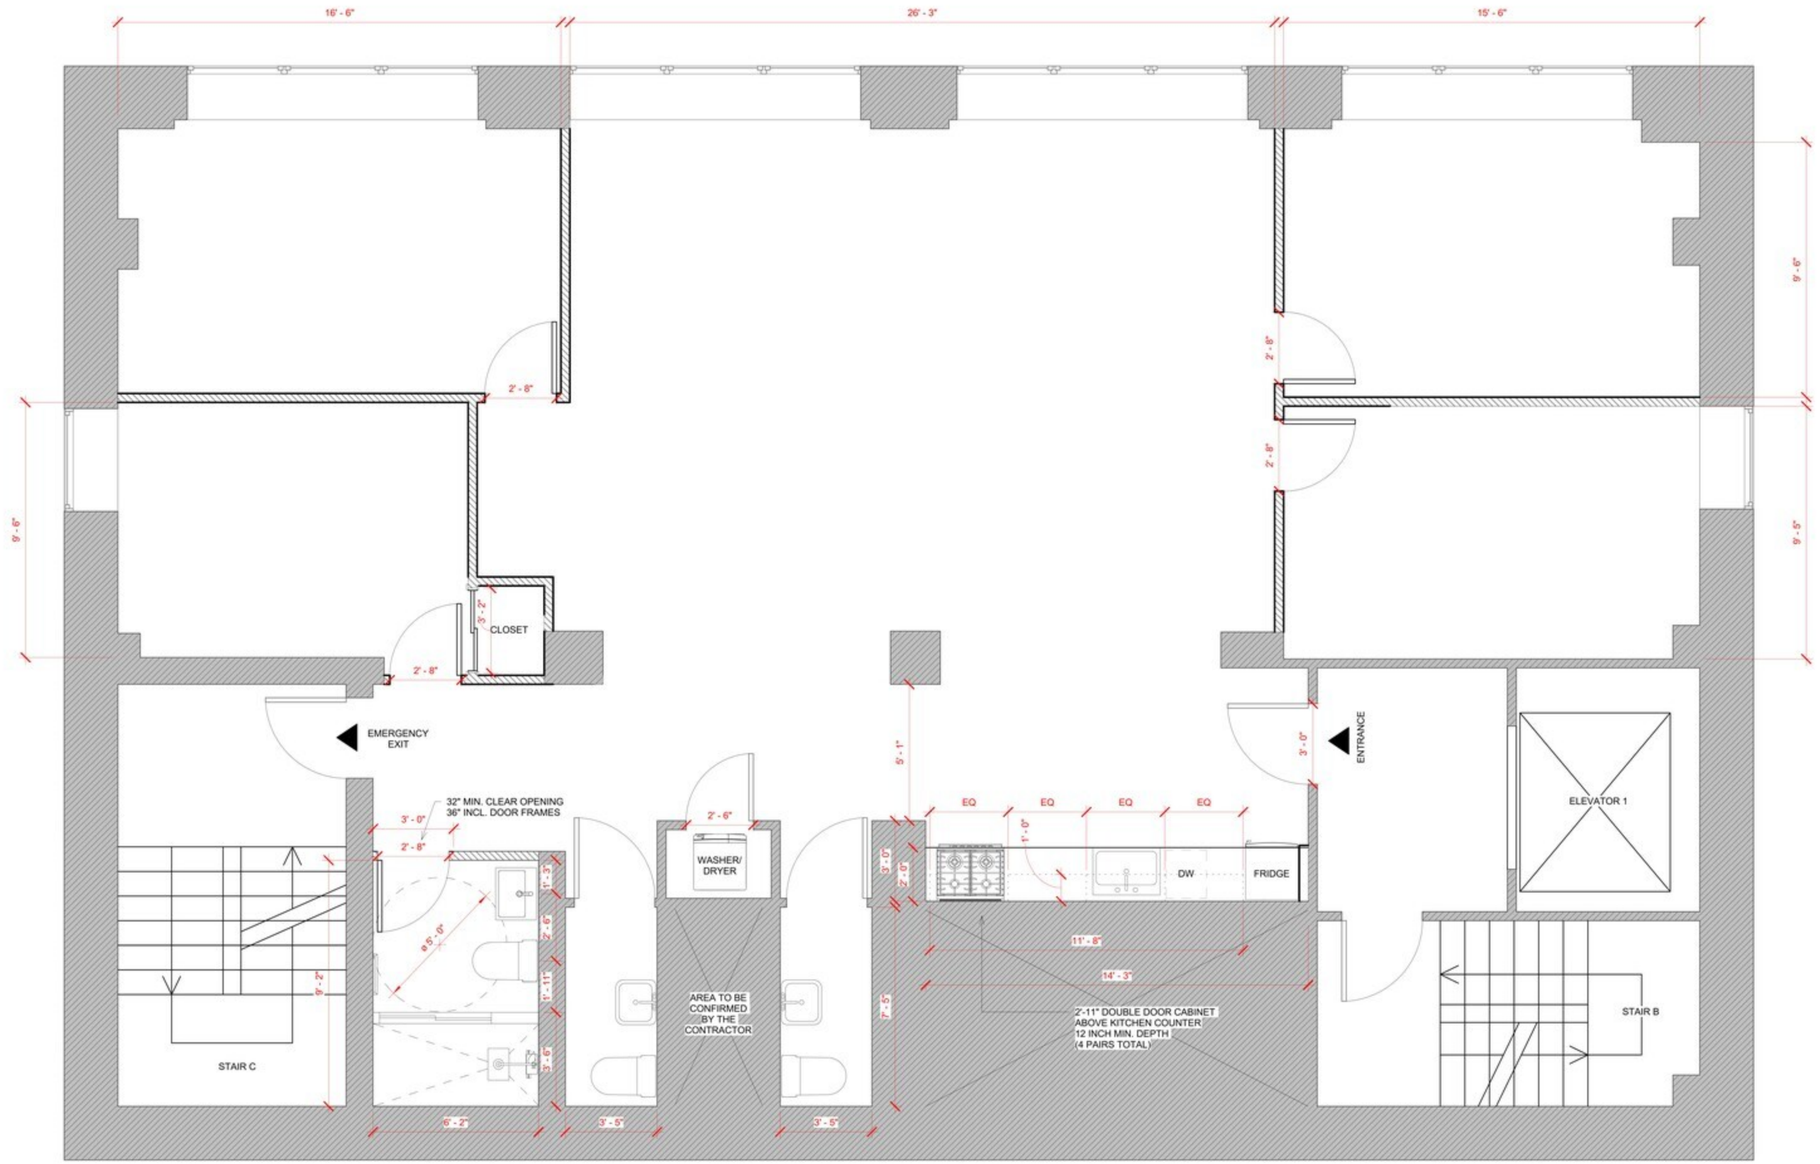

1 FL 27 - New Construction
3/8" = 1'-0"

***NOT FOR CONSTRUCTION

No.	Description	Date

CLIENT: Triangle Assets

Address: 369 Lexington Ave, Floor 27

NEW CONSTRUCTION

Project number	26-07-002
Date	07/07/2026
Drawn by	MSB
Checked by	MSB

A-103

Scale 3/8" = 1'-0"

7/13/2026 8:39:26 PM