

SPACE SUMMARY	
SPACE TYPE	**QTY**
OFFICE	3
WORKSTATION - 5'-0" X 2'-6"	6
RECEPTIONIST	1
TOTAL HEADCOUNT	**10**
8 PERSON CONFERENCE ROOM	1
PHONE ROOM	1

KEY PLAN

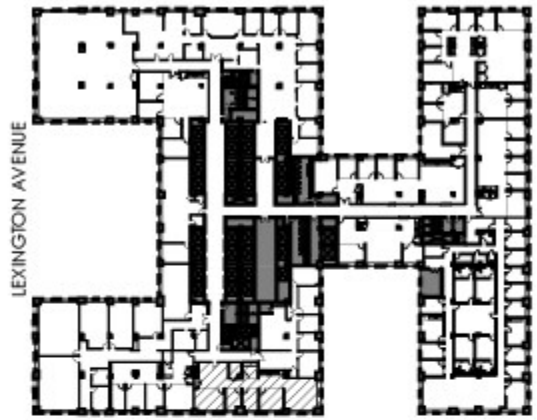

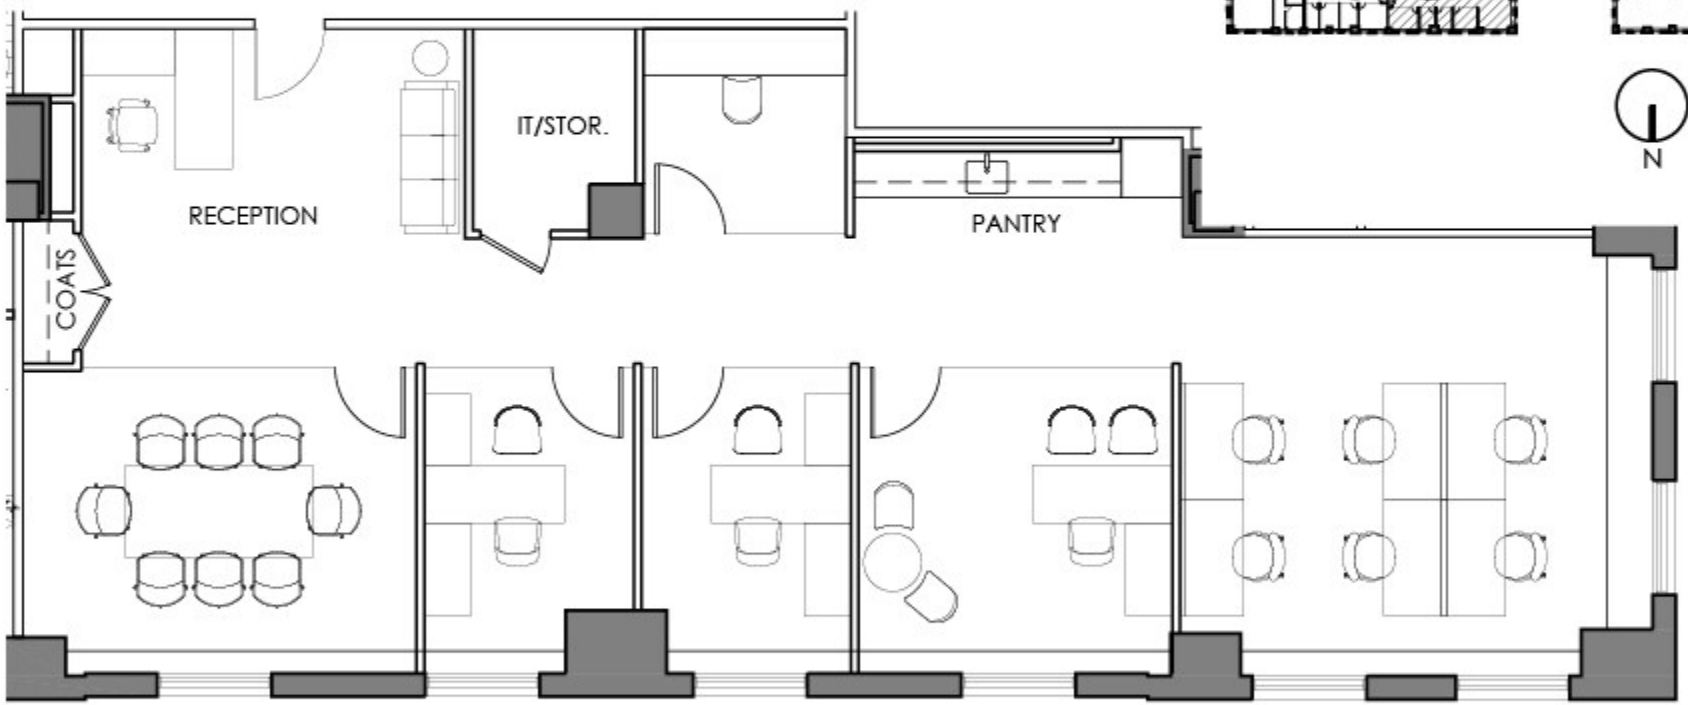

SCALE: NTS

-- ALL DIMENSIONS AND CONDITIONS ARE --
APPROXIMATE AND SUBJECT TO FIELD VERIFICATION

PROPOSED PLAN
SUITE 626

DATE: 09.18.26
DWG. NO.: TF-01

420 LEXINGTON AVENUE
NEW YORK, NEW YORK