

29 W·38TH STREET

Recently Built-Out Suite

Move-In Ready

High-End Glass-Front Finishes

Located in the Transit Triangle

Steps to Bryant Park


Attended Lobby. 24/7/365 Access





Furniture shown for layout concept only

Suite 301	3,953 rsf - Move-in ready, recently builtout space featuring high-end glass-front finishes - Conference room accommodates 8 people and (2) office/meeting rooms - Large open area allowing layout flexibility, full kitchen with seating space - Carpeted private workspaces and hardwood floors in open area - South exposure and oversized operable windows provide good natural light
Possession:	Immediate
Rent:	Call or email for details
Comments	Attended lobby, 24/7/365 keycard security access

Walk to Bryant Park, Times Square, Herald Square, Madison Square Garden, and Transportation Hubs at Penn Station/ Moynihan Train Hall and Grand Central Terminal. Access Subways 4 5 6 7 B D F M N Q R W S

SUITE 301 – 3,953 RSF

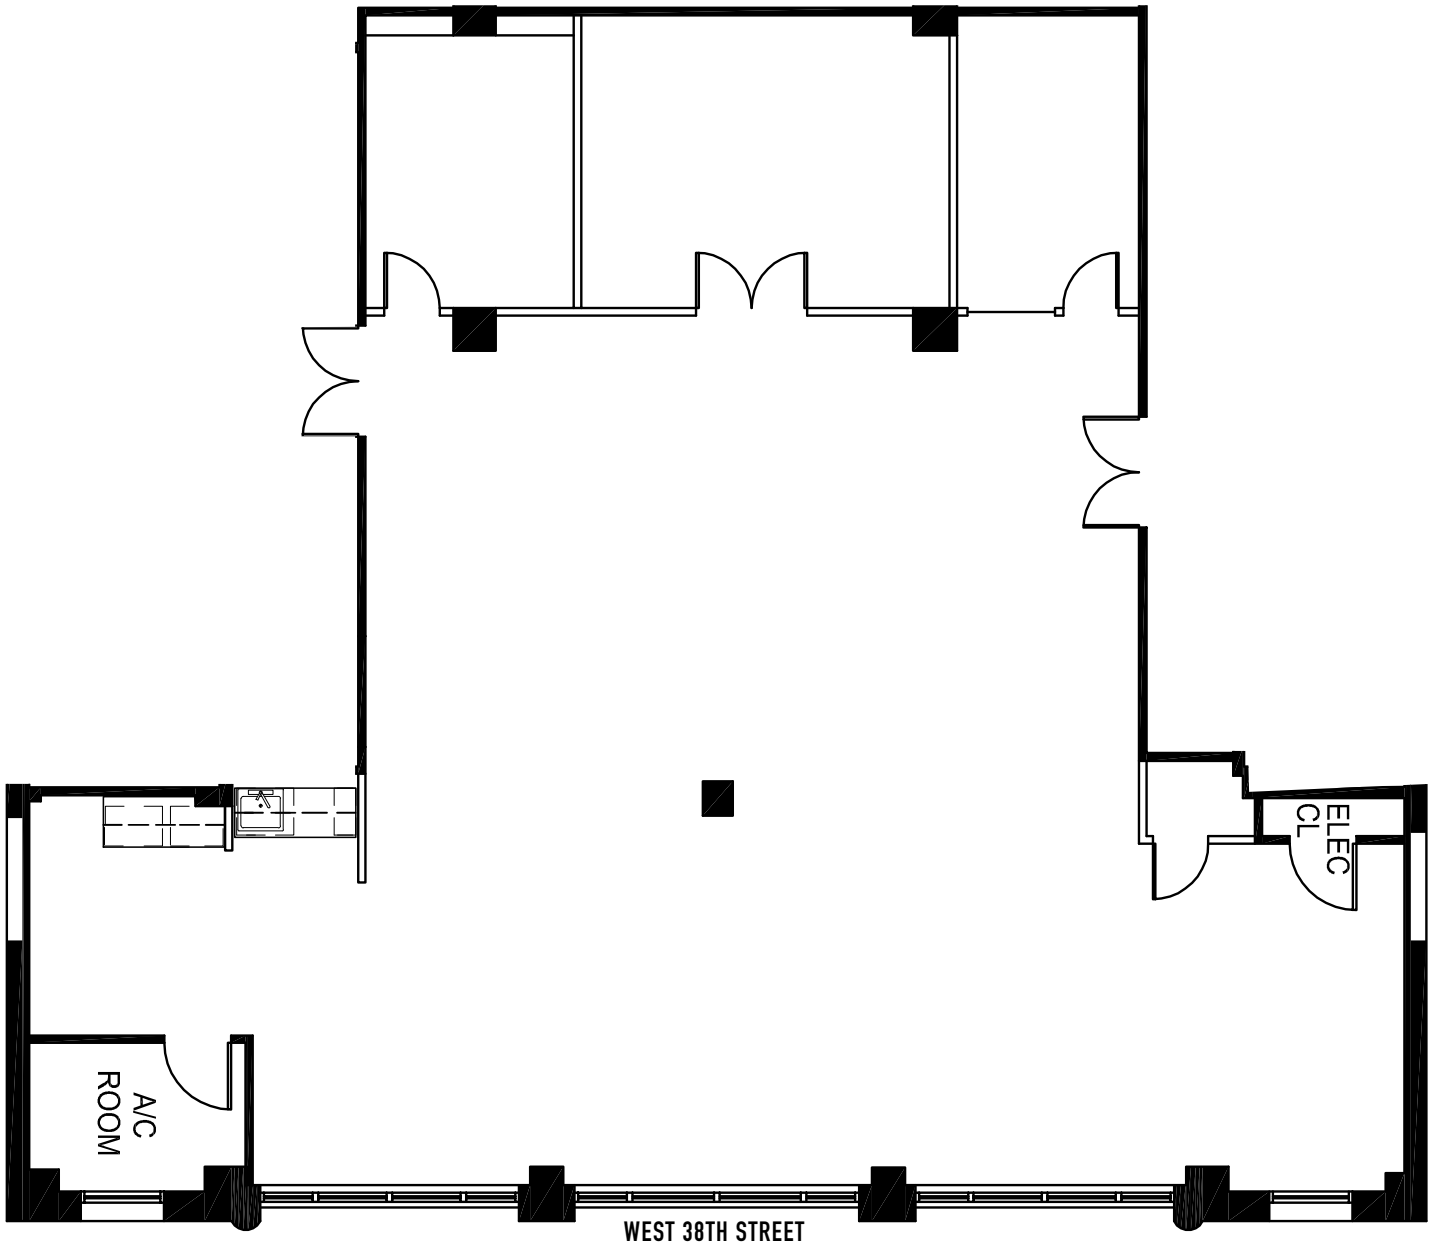

(Floor Plan not to scale, for display purposes only)



Furniture shown for layout concept only



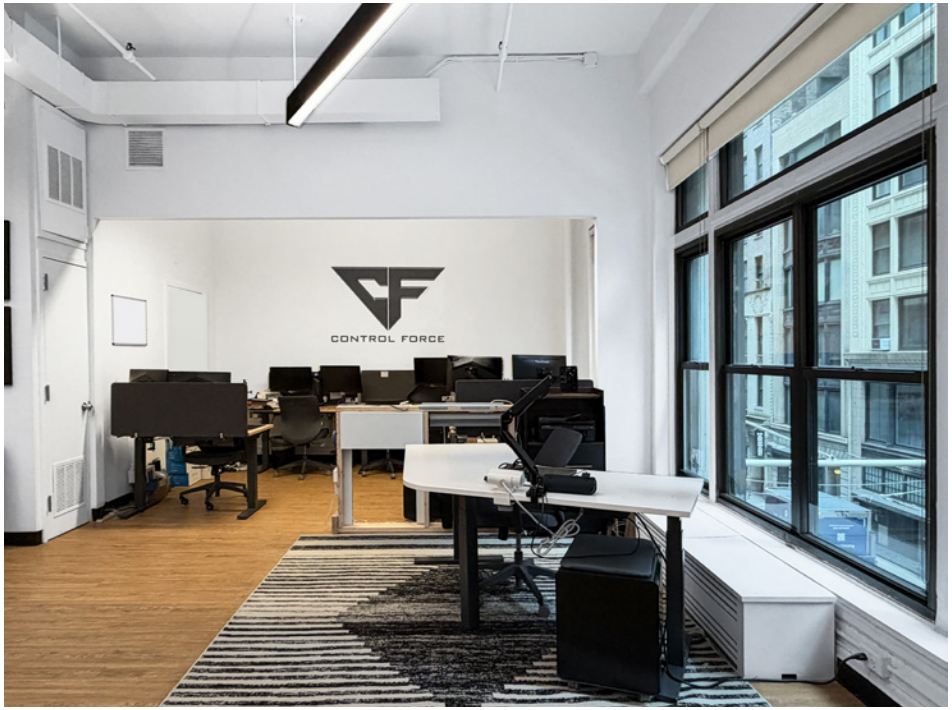





(Furniture shown for layout concept only)

Walk, Bike, Drive, Ride + Live Work & Play

Centrally located in the Transportation Triangle, the surrounding upscale dining and hospitality options are perfect for entertaining clients.

29 West 38th, adjacent to Amazon's new headquarters, is the obvious choice for a convenient location where employees love to be.

