



SPACE SUMMARY	
SPACE TYPE	QTY
EXEC OFFICE	5
OFFICE	32
WORKSTATION - 5'-0" X 2'-6"	129
RECEPTIONIST	1
TOTAL HEADCOUNT	167
18 PERSON CONFERENCE ROOM	1
12 PERSON CONFERENCE ROOM	1
8 PERSON CONFERENCE ROOM	2
6 PERSON CONFERENCE ROOM	1
HUDDLE ROOM	5
PHONE ROOM	5


PROPOSED PLAN
18TH FLOOR

DATE: 07.08.26
DWG. NO.: TF-01

485 LEXINGTON AVENUE
NEW YORK, NY

N

-- ALL DIMENSIONS AND CONDITIONS ARE --
APPROXIMATE AND SUBJECT TO FIELD VERIFICATION

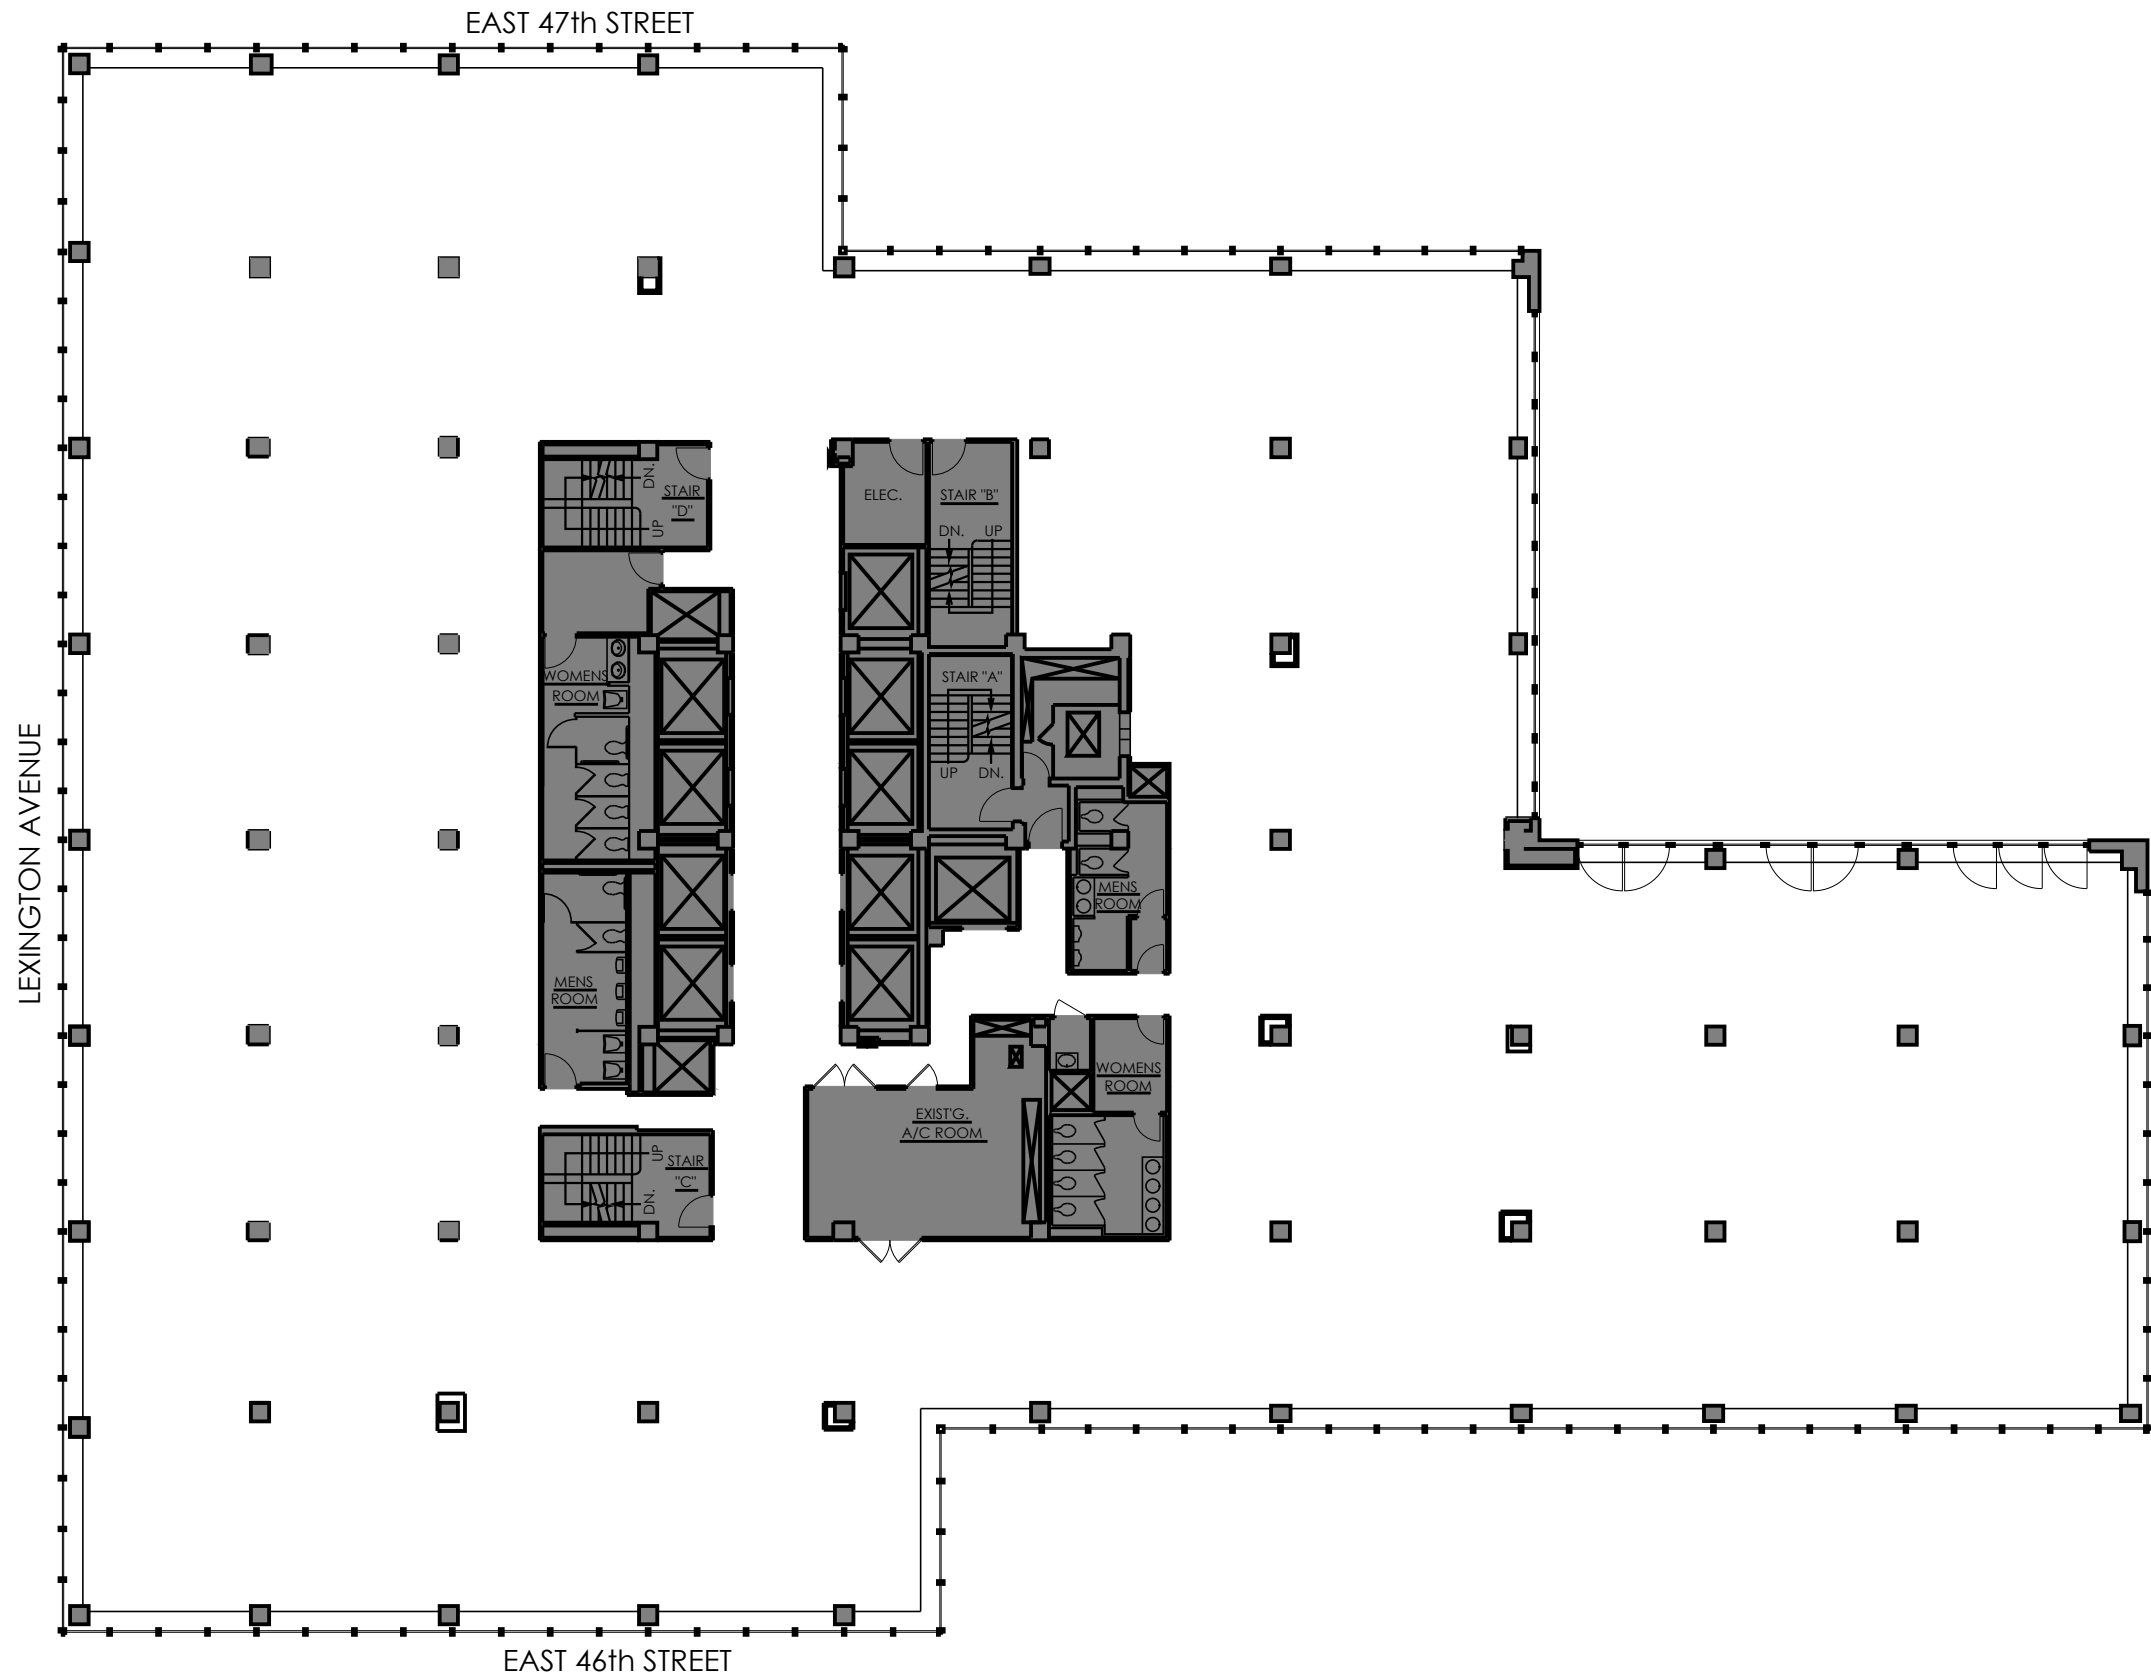

SCALE: NTS

18TH FLOOR

DATE: 07.09.26
DWG. NO.: TF-01

485 LEXINGTON AVENUE
NEW YORK, NY



-- ALL DIMENSIONS AND CONDITIONS ARE --
APPROXIMATE AND SUBJECT TO FIELD VERIFICATION