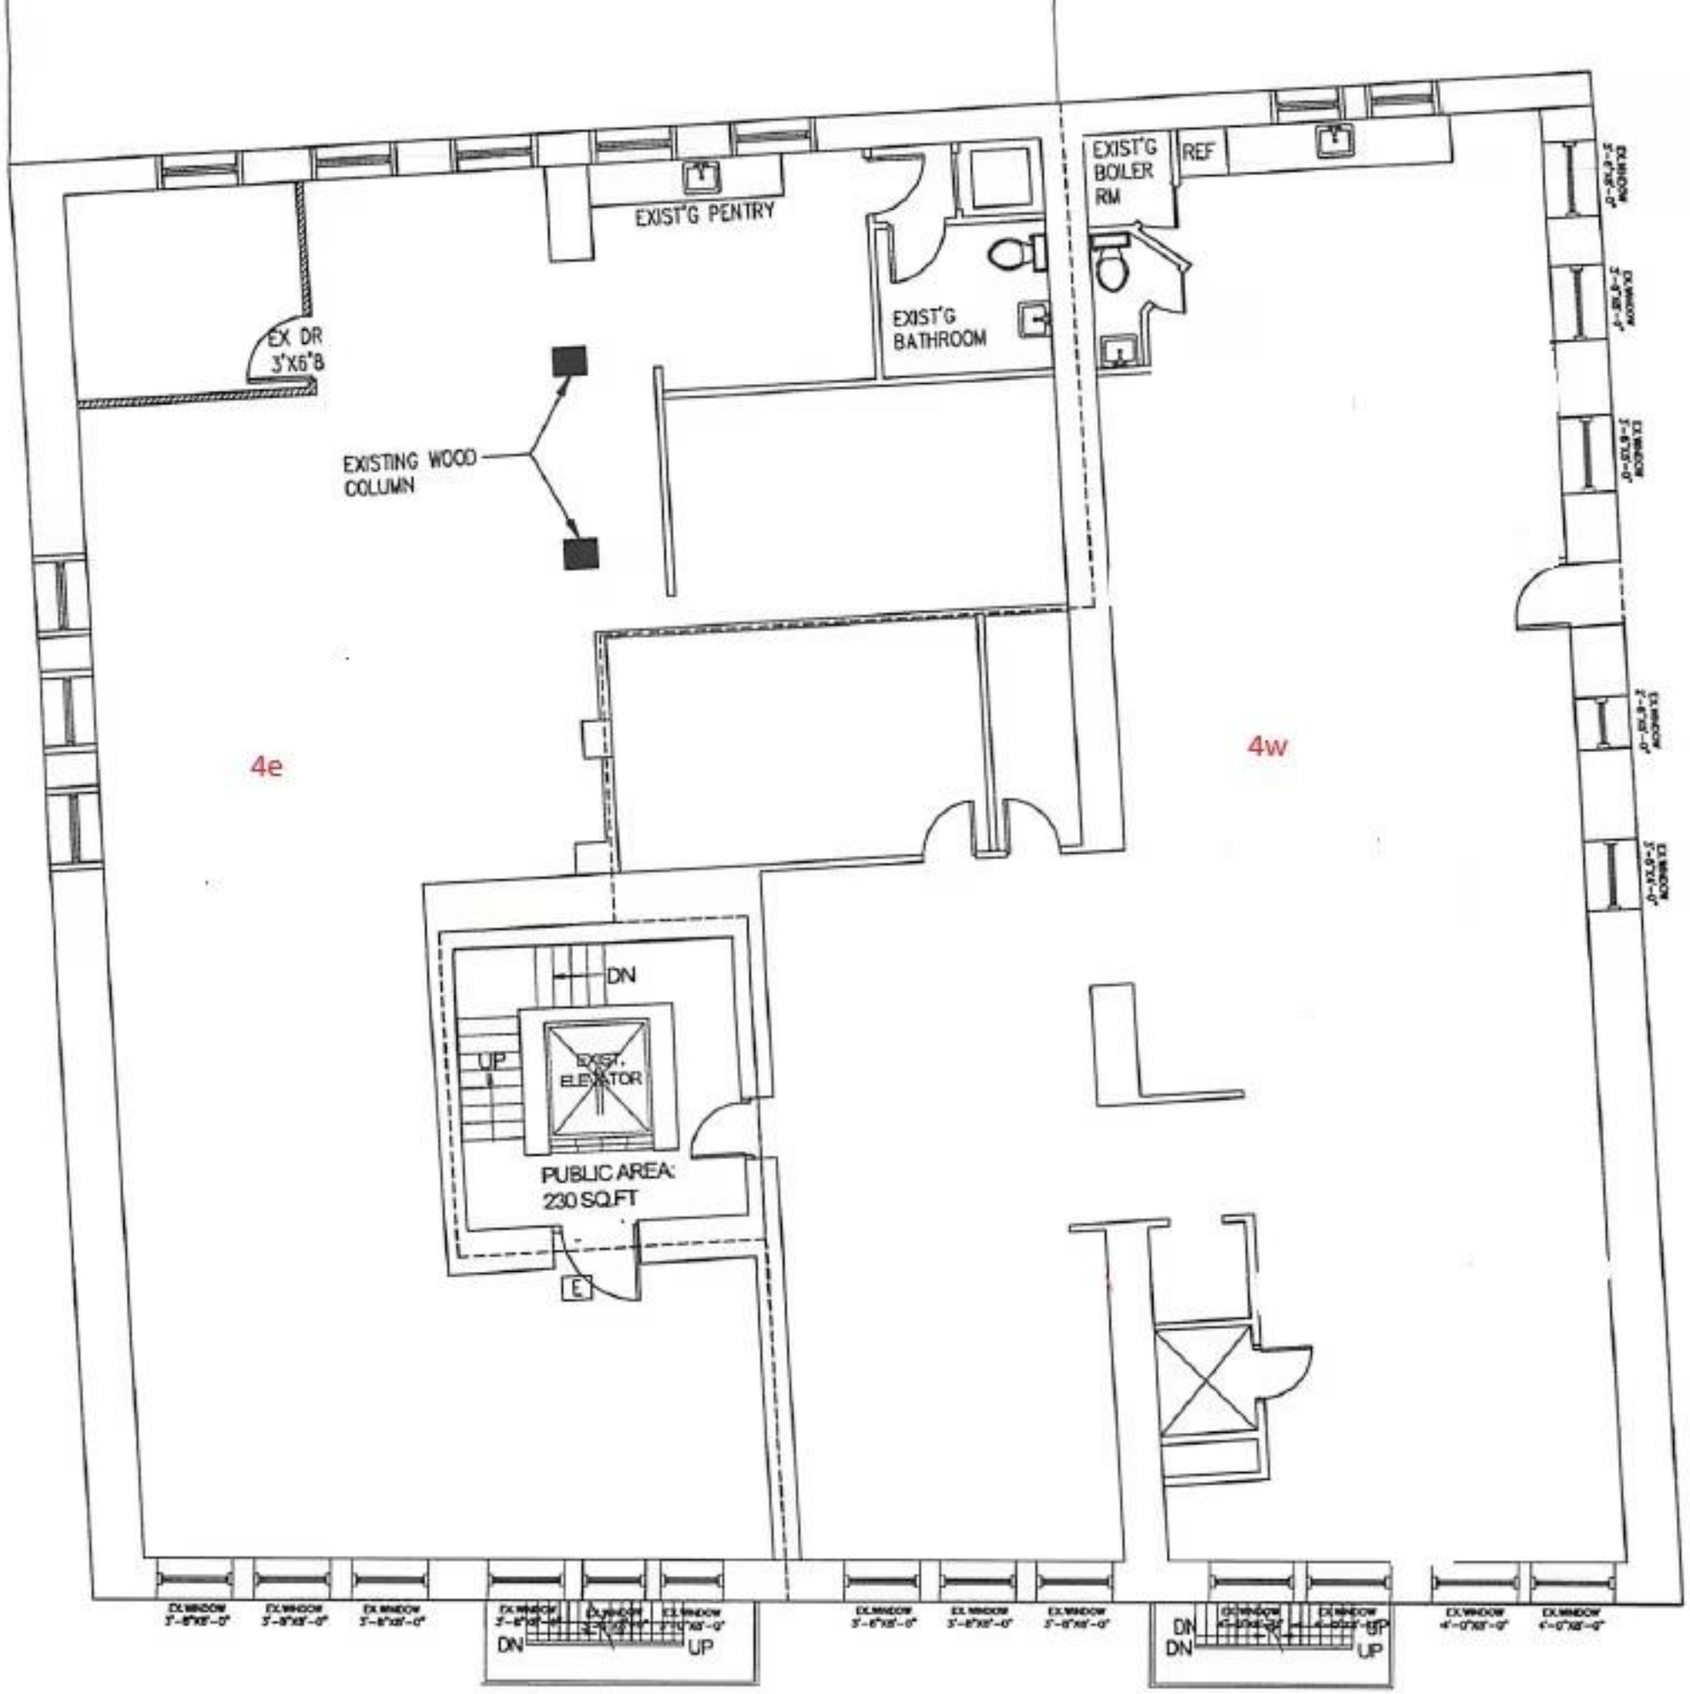

197 GRAND ST 4TH FLOOR PLAN

SCALE 3/8" = 1'-0"