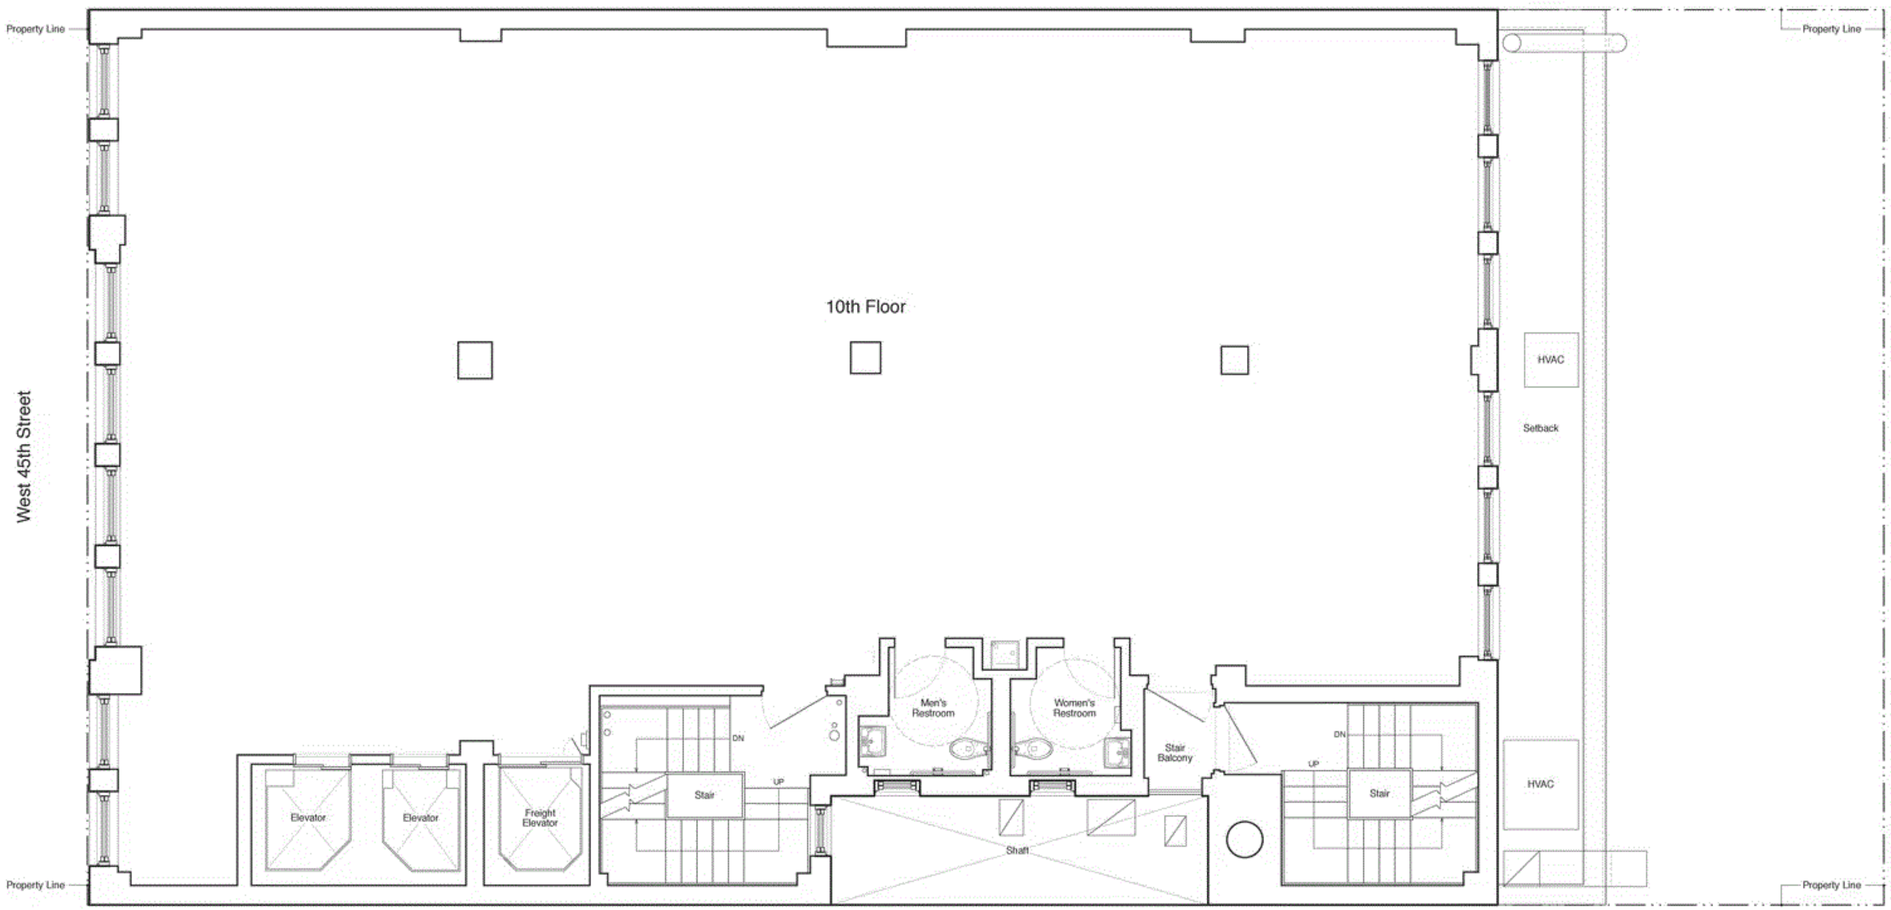

1 TENTH FLOOR PLAN
1/4" = 1'-0"

0 1 2 5 10 20
BUILDING SCALE (IN FEET)

PROJECT

PLOT PLAN

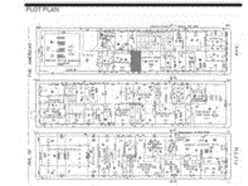

BLOCK: 1261 LOT: 19

ADDRESS: 35 West 45th Street

ISSUES AND REVISIONS

NO.	DATE	DESCRIPTION
1	10.10.19	Marketing Plan for Space Planning Only

DRAWING TITLE

TENTH FLOOR PLAN

SCALE:

1/4" = 1'-0"

DRAWING NO.:

AB.10