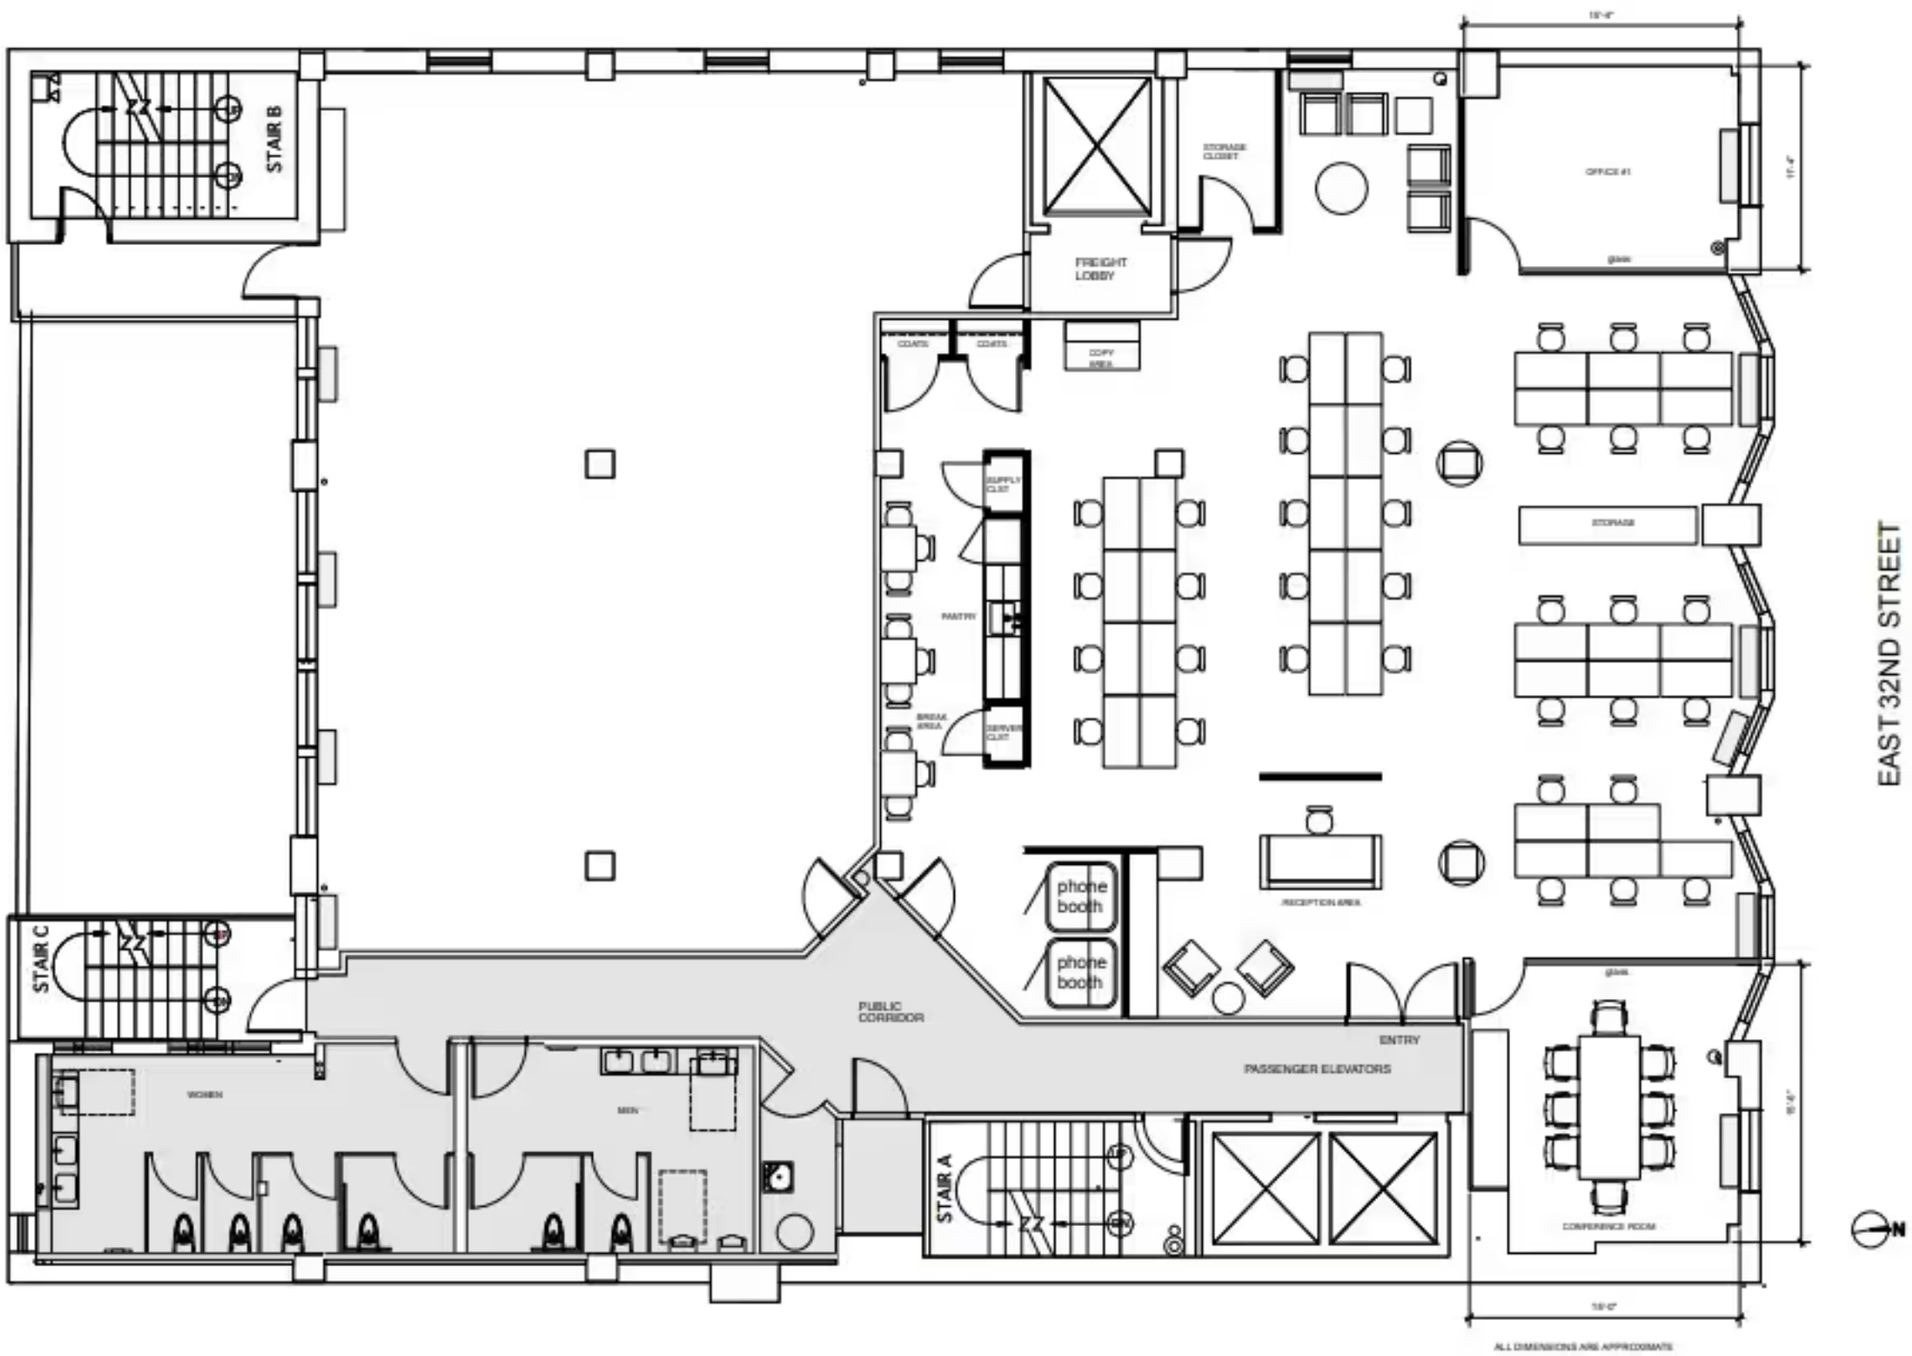

North:

REVISIONS

No.	Date:	AS PER:	By:
1.			
2.			
3.			
4.			
5.			

DRAWING STATUS

No.	Date:	Purpose:	By:
1.			
2.			
3.			
4.			
5.			

Project Name:

38 EAST 32ND STREET
NEW YORK, NEW YORK
PART TENTH FLOOR

Drawing Title:

TEST FIT #3

Issued & Sealed By:

Date: 9/24/25
Project No. : 2025-
Drawn By: J. Fontana
Checked By: J. Fontana
Scale: 1/4" = 1'-0"
Drawing No:

CADD File No. :