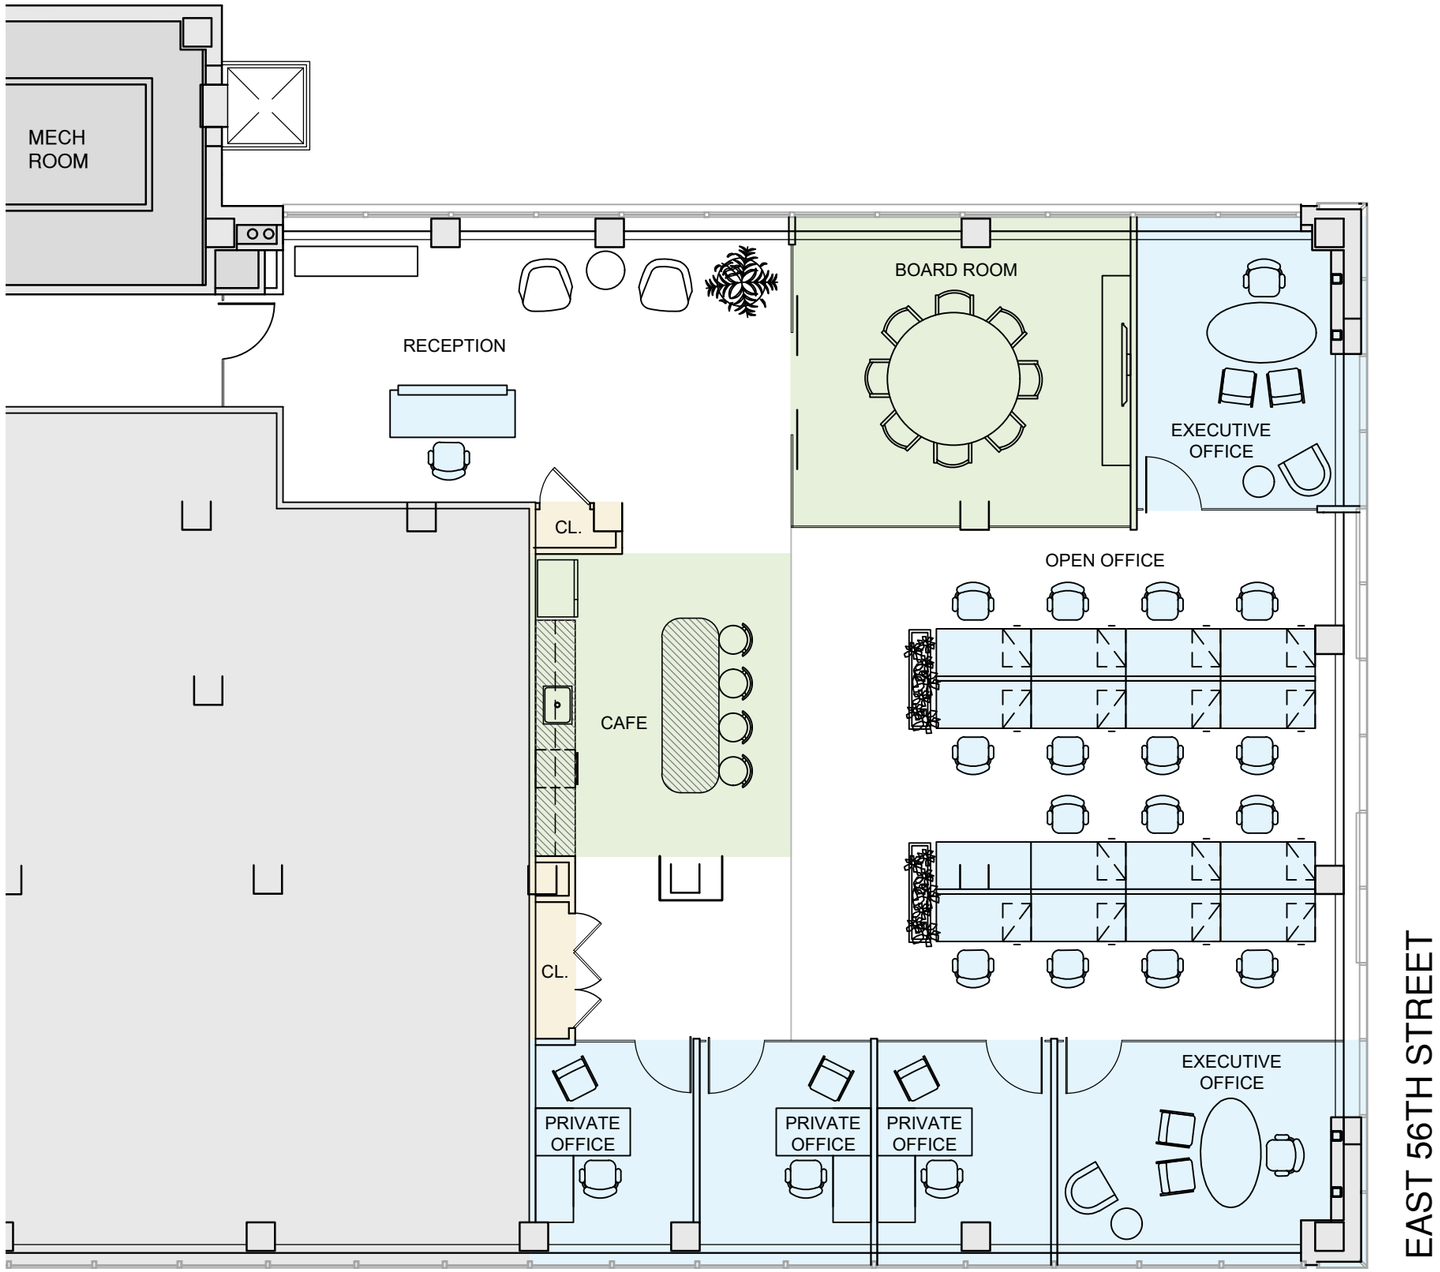

PROGRAM SUMMARY

SHARED SPACE	7FL
CAFE	1
CONFERENCE ROOM (8 SEATS)	1

SUPPORT SPACE	
PRINT AREA OR CLOSETS DAY 2	1
COAT	1

WORKSPACE	
WORKSTATIONS (5'-0" X 5'-0")	15
PRIVATE OFFICE	5
RECEPTION	1

TOTAL HEADCOUNT 21

** LAYOUT FOR SPACE PLANNING PURPOSES ONLY. PLAN MAY NEED TO BE ADJUSTED BASED ON FIELD SURVEY, LANDLORD APPROVAL AND/OR BUILDING CODE REQUIREMENT.

PRELIMINARY SPACE STUDY | PREBUILD

430 PARK AVENUE | 7TH FLOOR

DATE: 08.05.26
PROJECT NO: 63604
SCALE: NTS | DRAWN BY: LW

SP-3