


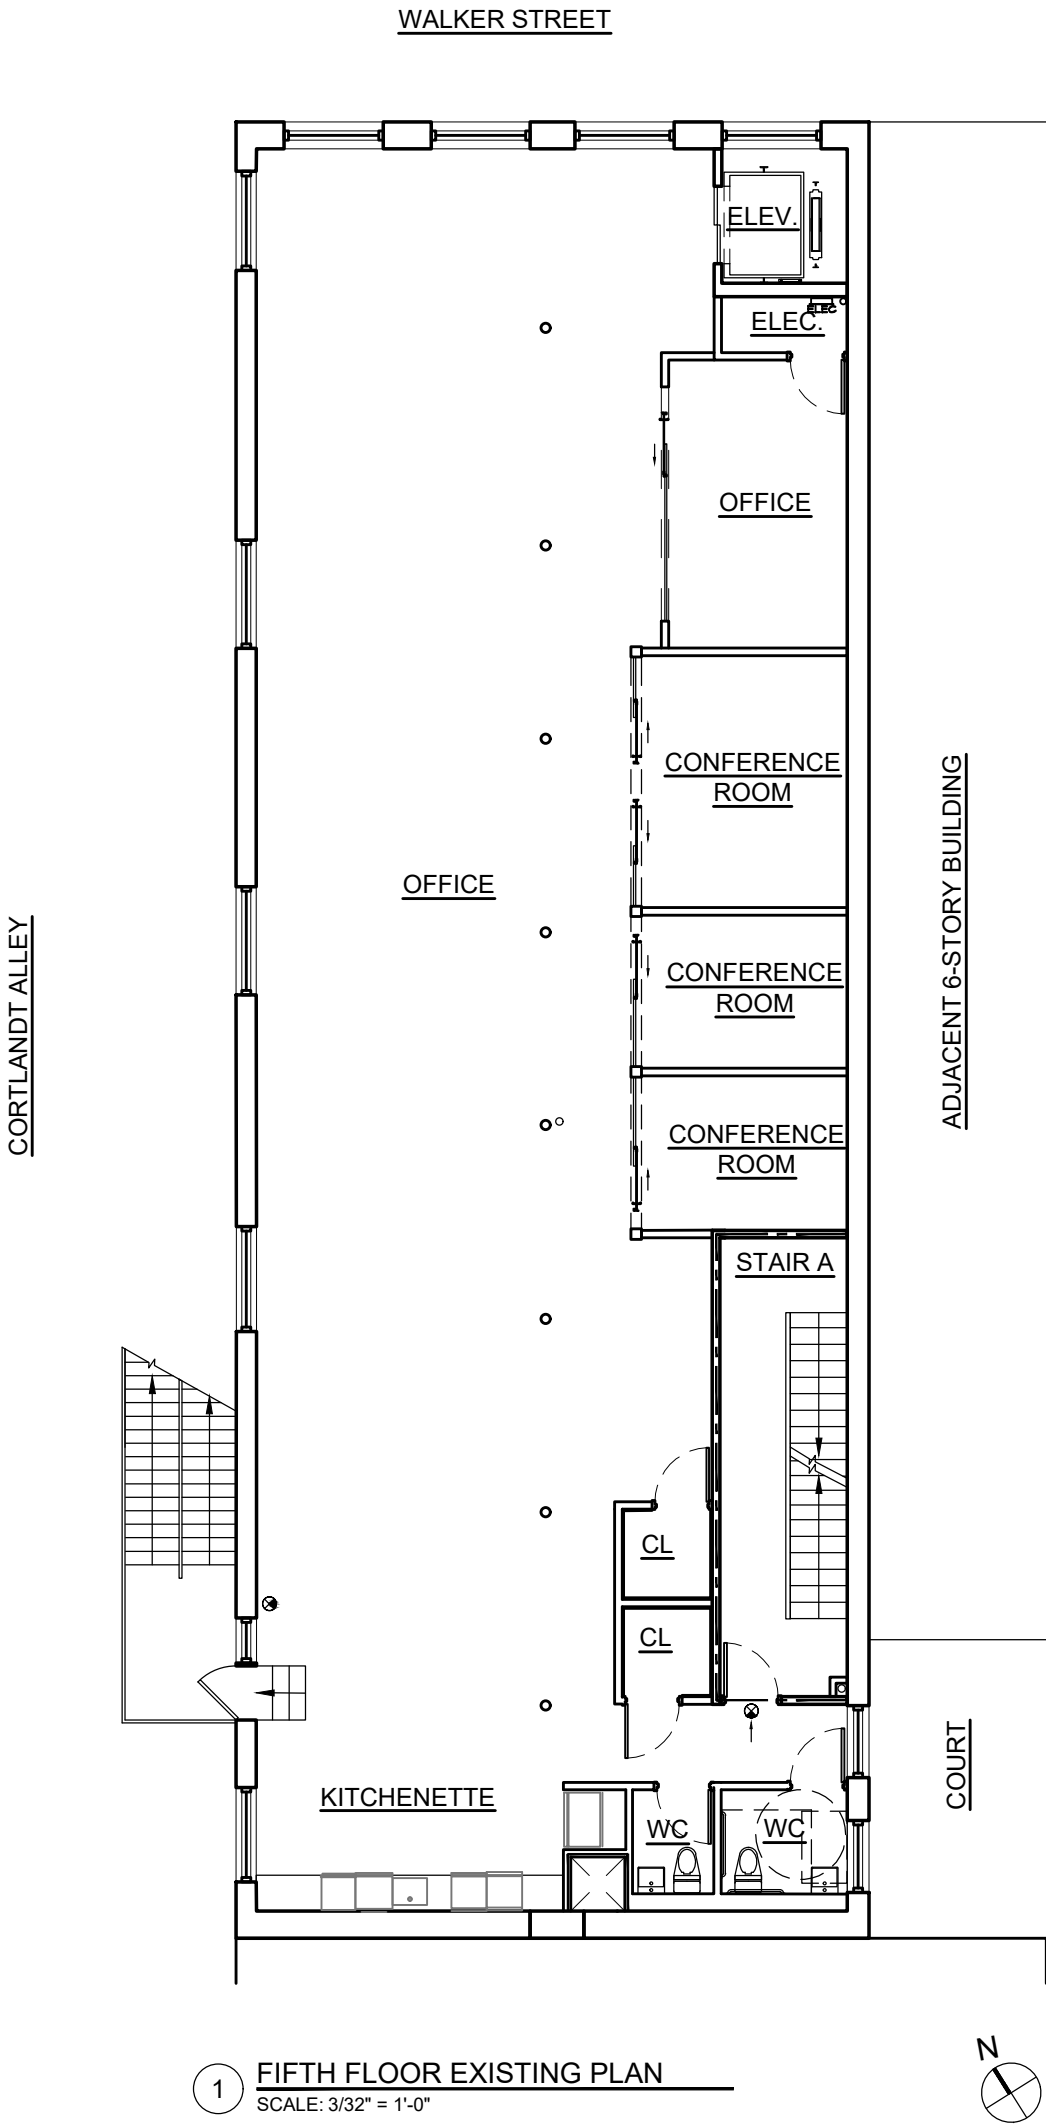

PROJECT NAME / # : 79 WALKER ST	SKETCH NUMBER	SK-001
DRAWING TITLE: 5TH FL EXISTING PLAN	DATE	8/18/21
	SHEET REF.	