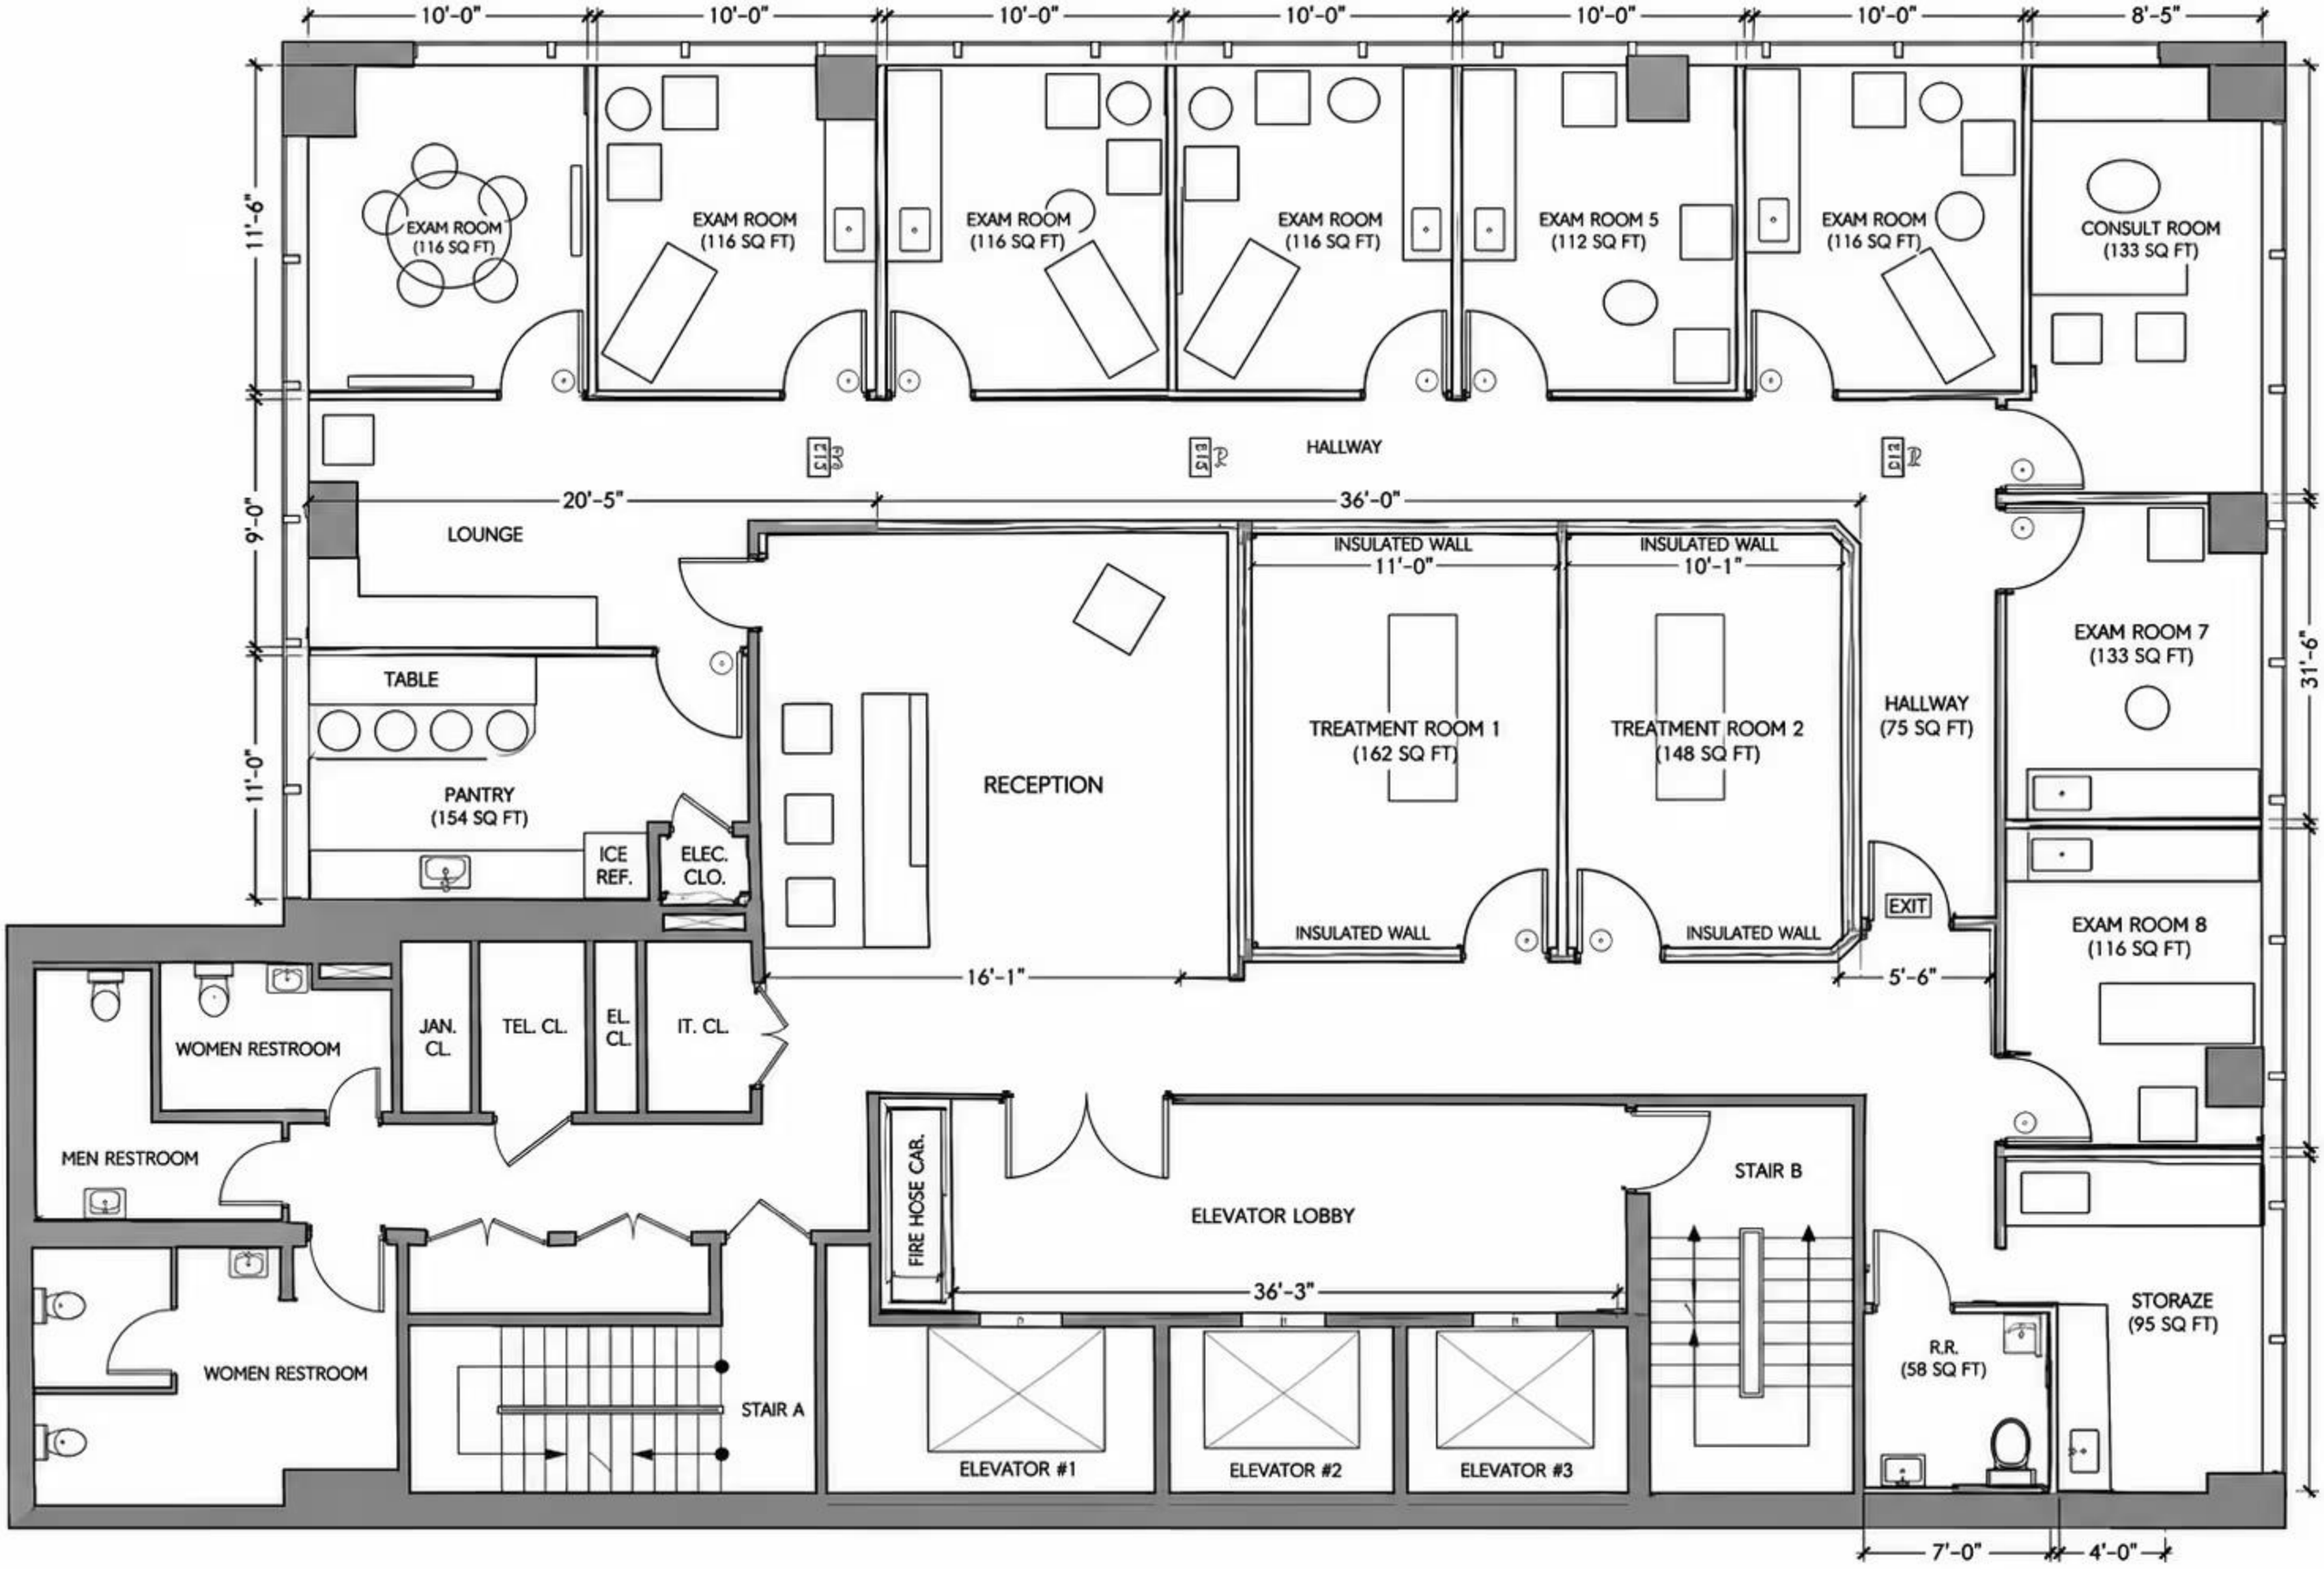
10'-0"
10'-0"
10'-0"
10'-0"
10'-0"
10'-0"
8'-5"
11'-6"
9'-0"
1'-0"
31'-6"
EXAM ROOM (116 SQ FT)
EXAM ROOM (116 SQ FT)
EXAM ROOM (116 SQ FT)
EXAM ROOM (116 SQ FT)
EXAM ROOM 5 (112 SQ FT)
EXAM ROOM (116 SQ FT)
CONSULT ROOM (133 SQ FT)
HALLWAY
20'-5"
36'-0"
LOUNGE
TABLE
PANTRY (154 SQ FT)
ICE REF.
ELEC. CLO.
RECEPTION
INSULATED WALL 11'-0"
INSULATED WALL 10'-1"
TREATMENT ROOM 1 (162 SQ FT)
TREATMENT ROOM 2 (148 SQ FT)
HALLWAY (75 SQ FT)
EXAM ROOM 7 (133 SQ FT)
INSULATED WALL
INSULATED WALL
EXIT
EXAM ROOM 8 (116 SQ FT)
16'-1"
5'-6"
WOMEN RESTROOM
JAN. CL.
TEL. CL.
EL. CL.
IT. CL.
MEN RESTROOM
WOMEN RESTROOM
STAIR A
FIRE HOSE CAB.
ELEVATOR LOBBY
STAIR B
36'-3"
ELEVATOR #1
ELEVATOR #2
ELEVATOR #3
R.R. (58 SQ FT)
STORAZE (95 SQ FT)
7'-0"
4'-0"