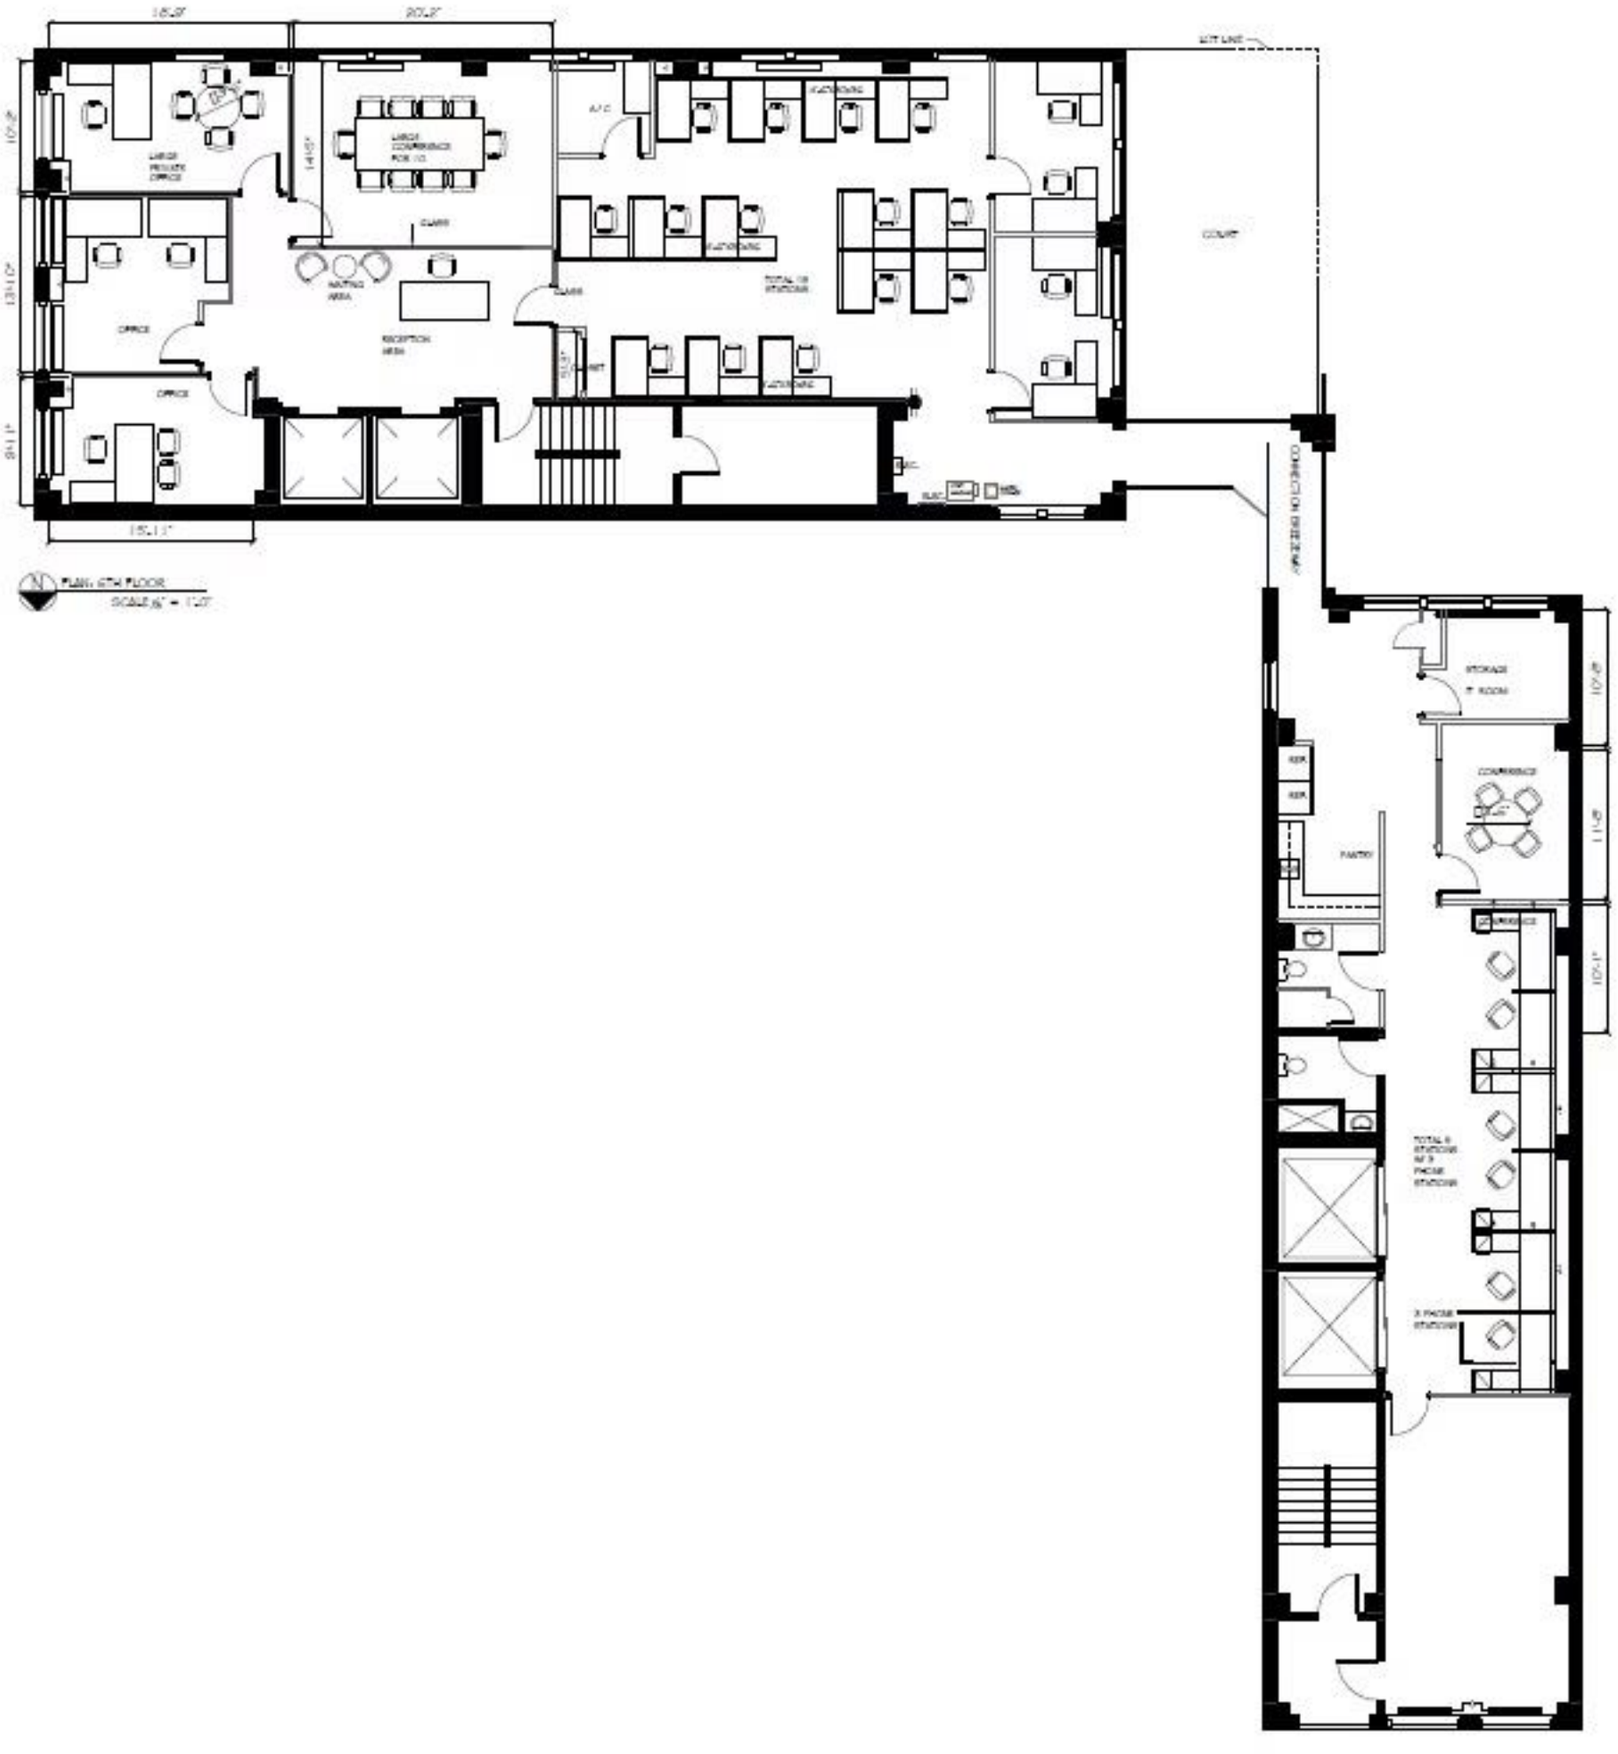
LARGE PRIVATE OFFICE
LARGE CONFERENCE ROOM
OFFICE
OFFICE
RECEPTION AREA
WAITING AREA
COURT
STORAGE
CONFERENCE
PANTRY
TOTAL 6 STATIONS
3 PHASE STATIONS

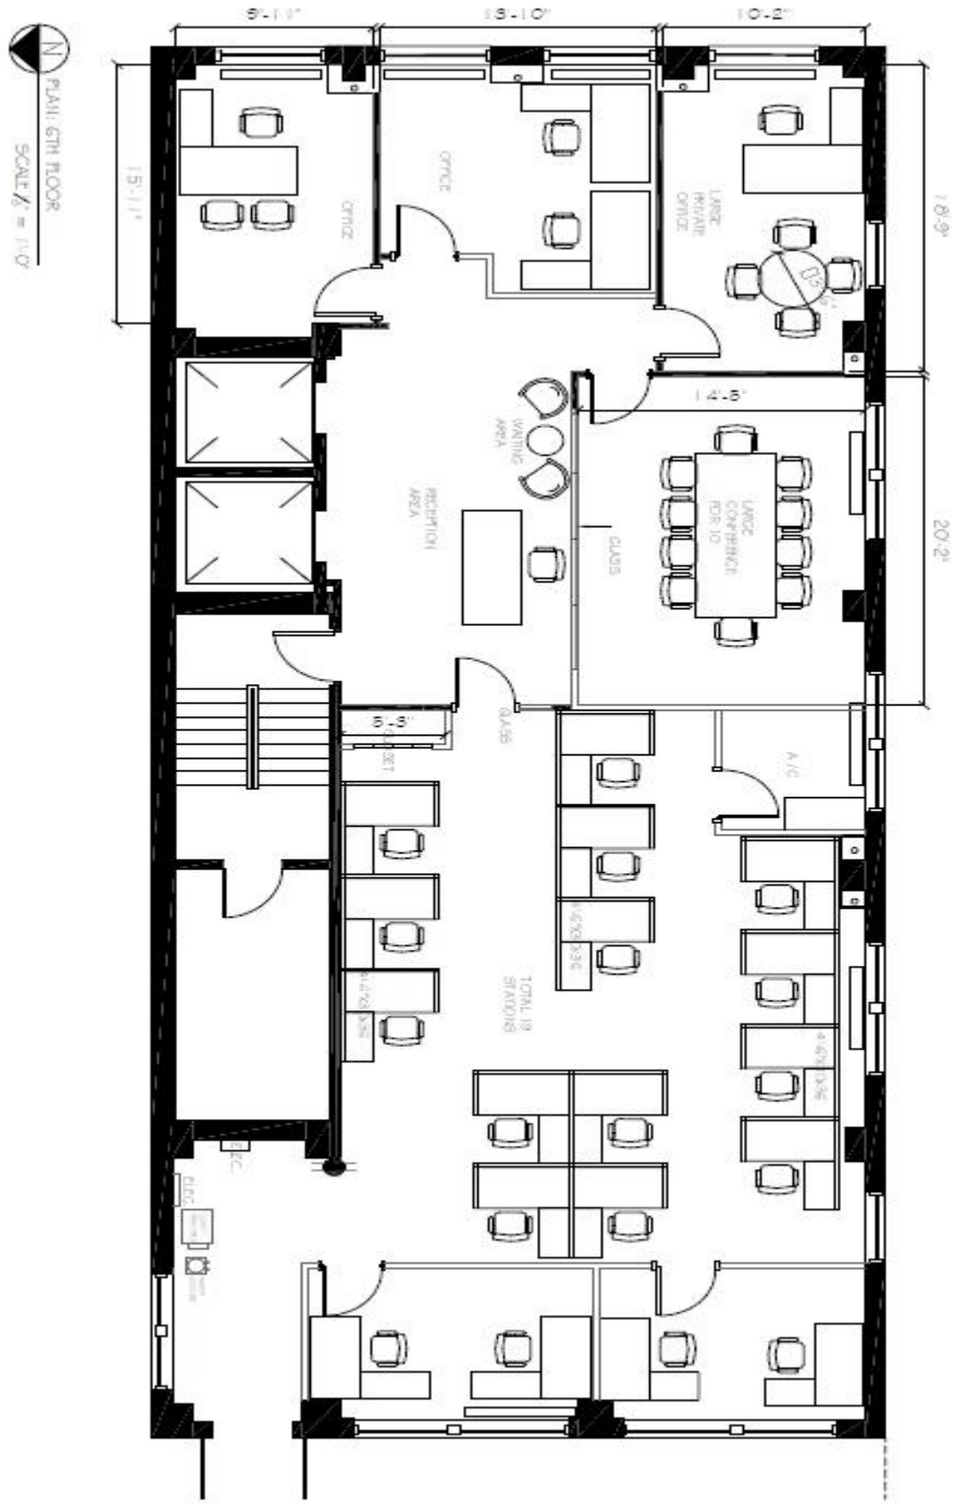
PLAN: 6TH FLOOR
SCALE: 1/8" = 1'-0"
N
9'-11"
13'-10"
10'-2"
15'-11"
18'-9"
20'-2"
14'-5"
5'-3"
OFFICE
OFFICE
LARGE PRIVATE OFFICE
WAITING AREA
RECEPTION AREA
GLASS
LARGE CONFERENCE FOR 10
GLASS
A/C
TOTAL 18 SEATING
WORKSTATIONS
WORKSTATIONS
WORKSTATIONS
WORKSTATIONS
FILE
FILE

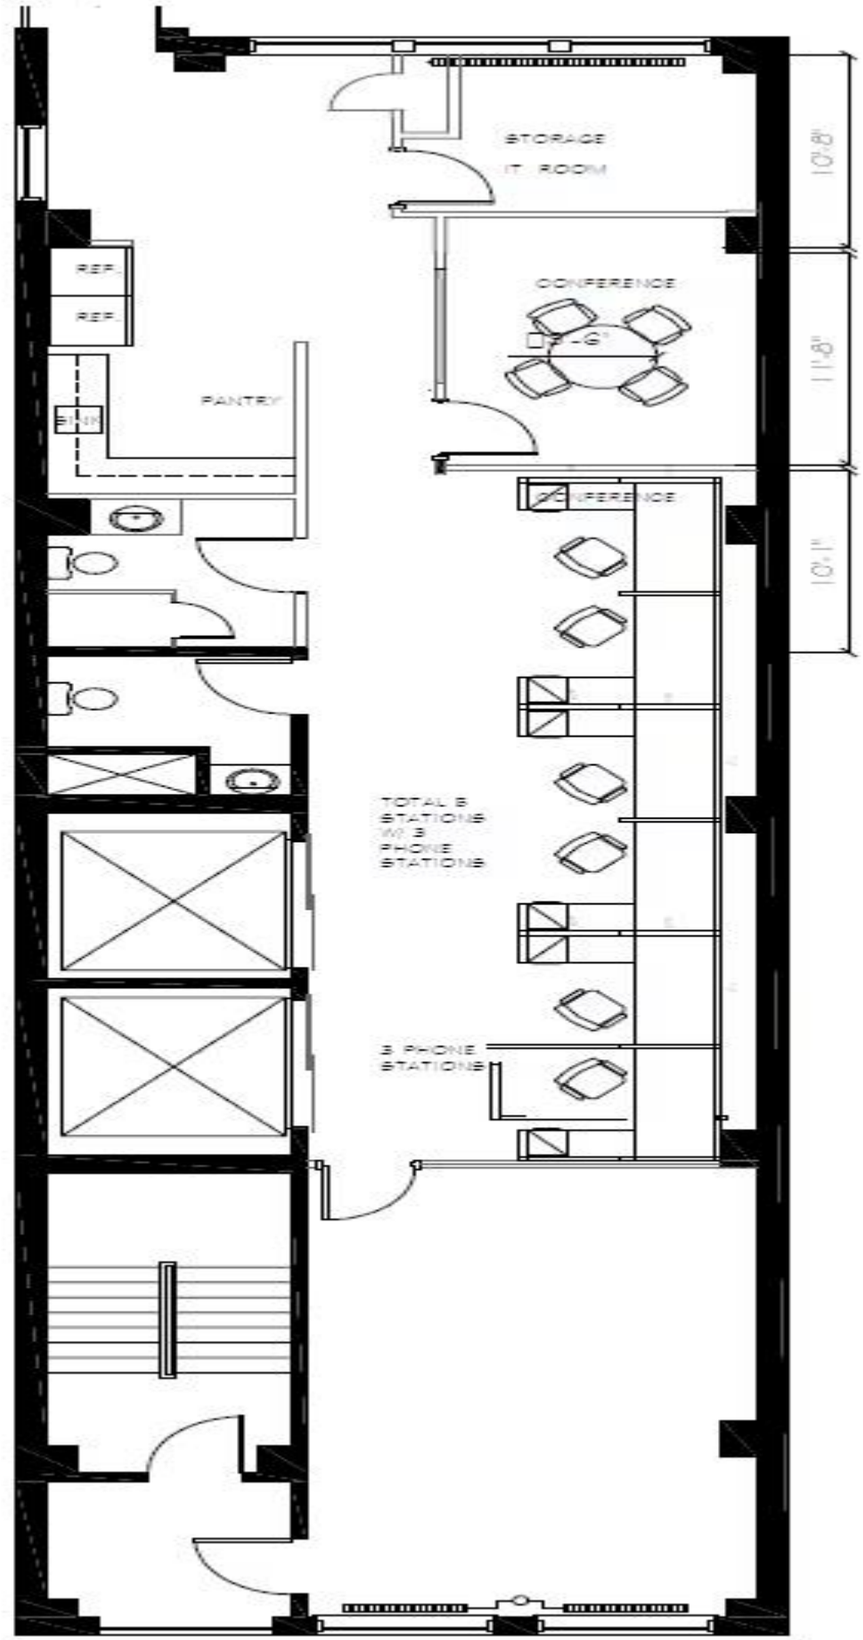
STORAGE
IT ROOM
CONFERENCE
CONFERENCE
REF.
REF.
PANTRY
TOTAL 5 STATIONS W/ 3 PHONE STATIONS
3 PHONE STATIONS
10'-8"
11'-8"
10'-11"