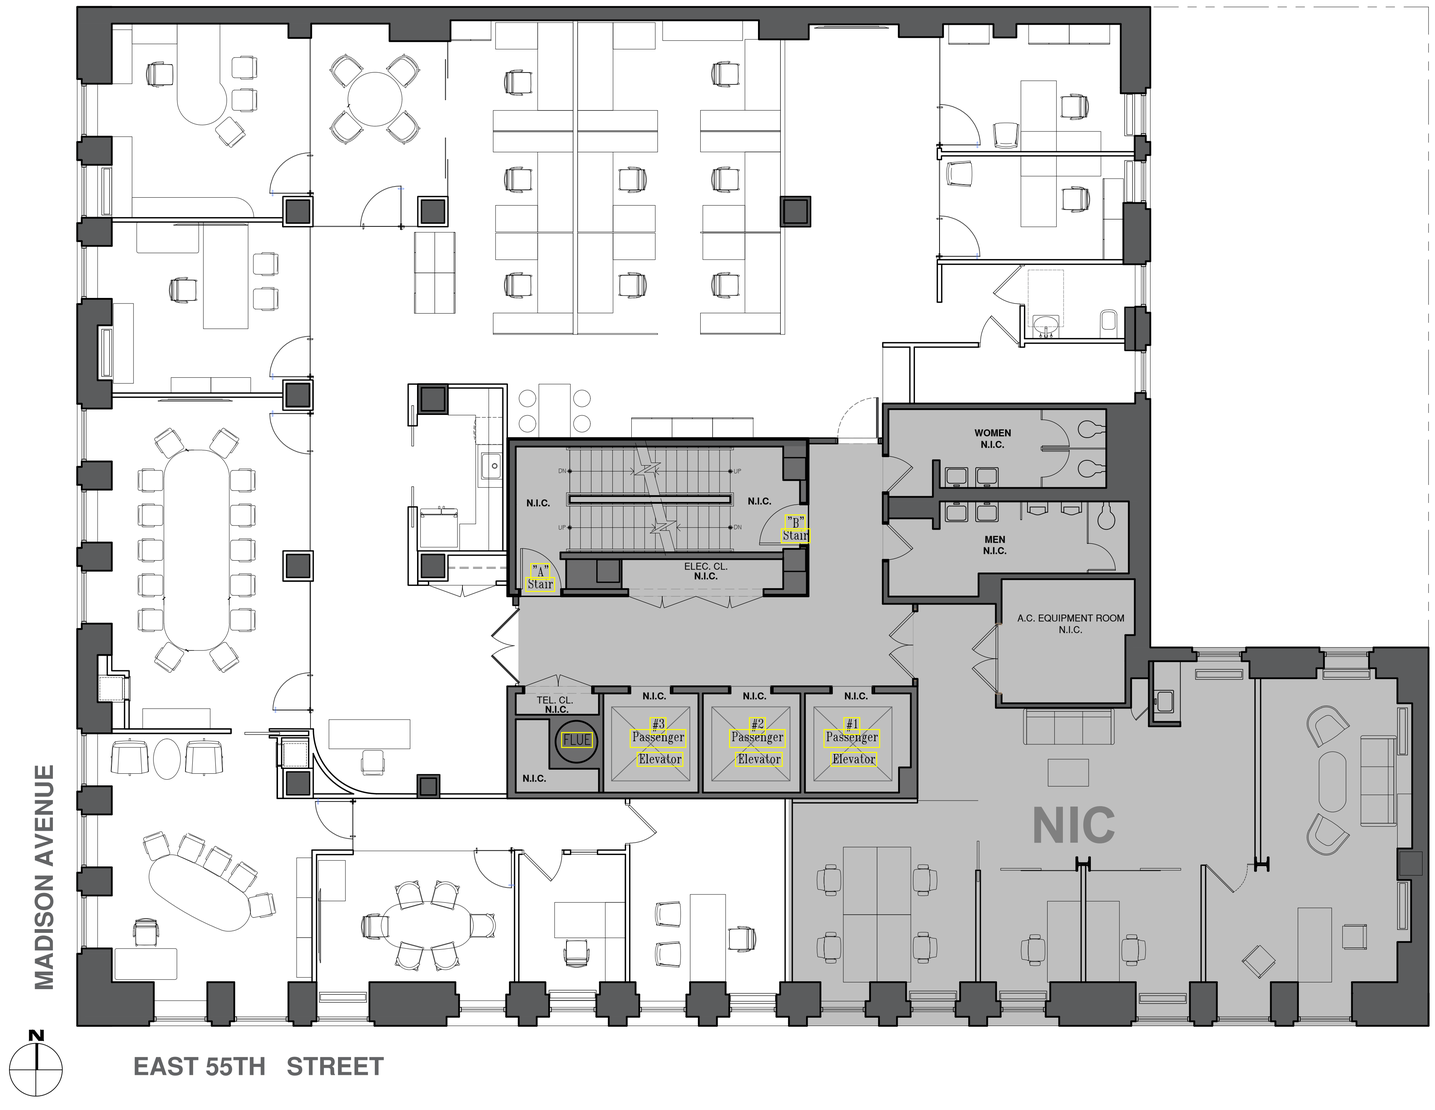

1 8TH FLOOR PLAN

3/16"=1'-0"

Project:
551 MADISON AVE.
NEW YORK, NY 10022

No:	Description:	Date:
-	-	-

Revisions:

Project No: 2020041.02
Scale: AS SHOWN
Date: 1.14.25
Drawn: JL, AP.

Sheet Title:
8TH FLOOR PLAN

Drawing No.:
A-108