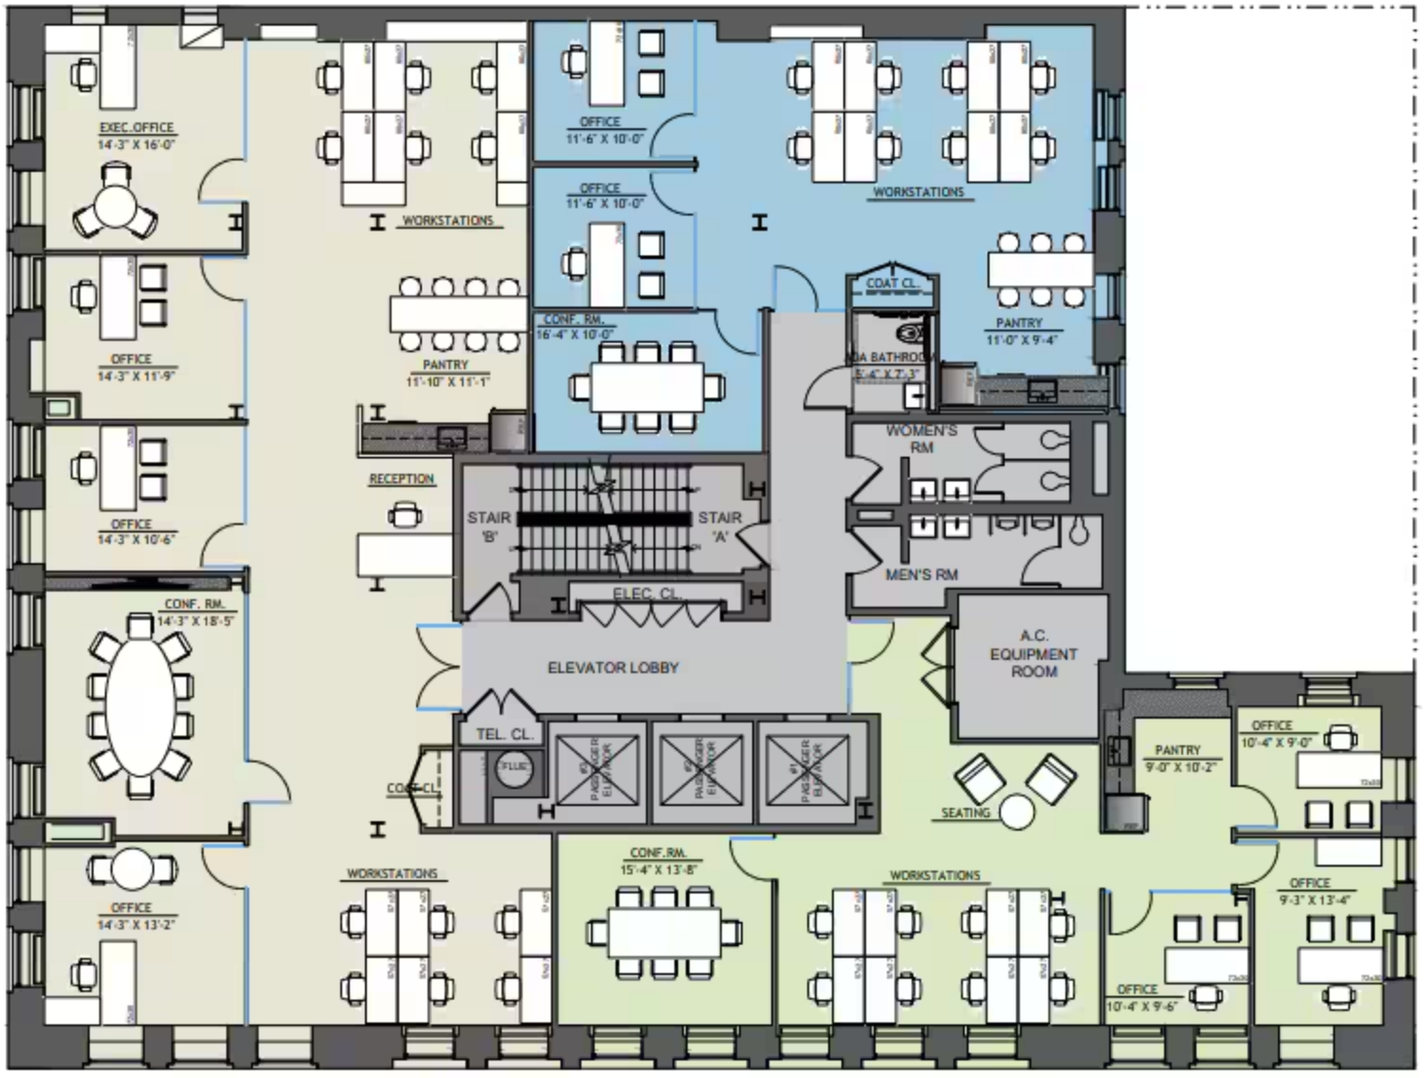

1 15TH FLOOR PLAN
3/16"=1'-0"

TENANT A	PROVIDED
CONFERENCE ROOM - 10 SEATS	1
EXEC. OFFICE	1
OFFICE	3
OPEN OFFICE-60"X27"	6
OPEN OFFICE-57"X27"	6
RECEPTION	1
PANTRY	1
COAT CLOSET	1

TENANT B	PROVIDED
CONFERENCE ROOM - 8 SEATS	1
OFFICE	3
OPEN OFFICE-57"X27"	8
PANTRY	1
SEATING	1

TENANT C	PROVIDED
CONFERENCE ROOM - 8 SEATS	1
OFFICE	2
OPEN OFFICE-60"X27"	8
PANTRY	1
COAT CLOSET	1

EXISTING PARTITION TO REMAIN
NEW PARTITION
TENANT A
TENANT B
TENANT C

Project:
551 MADISON AVE.
NEW YORK, NY 10022

No:	Description:	Date:
-	-	-
Revisions:		

Project No: 2020041.02
Scale: AS SHOWN
Date: 9.29.2026
Drawn: JL

Sheet Title:
15TH FLOOR TEST FIT - OPTION 3.1

Drawing No.:
A-115.3.1