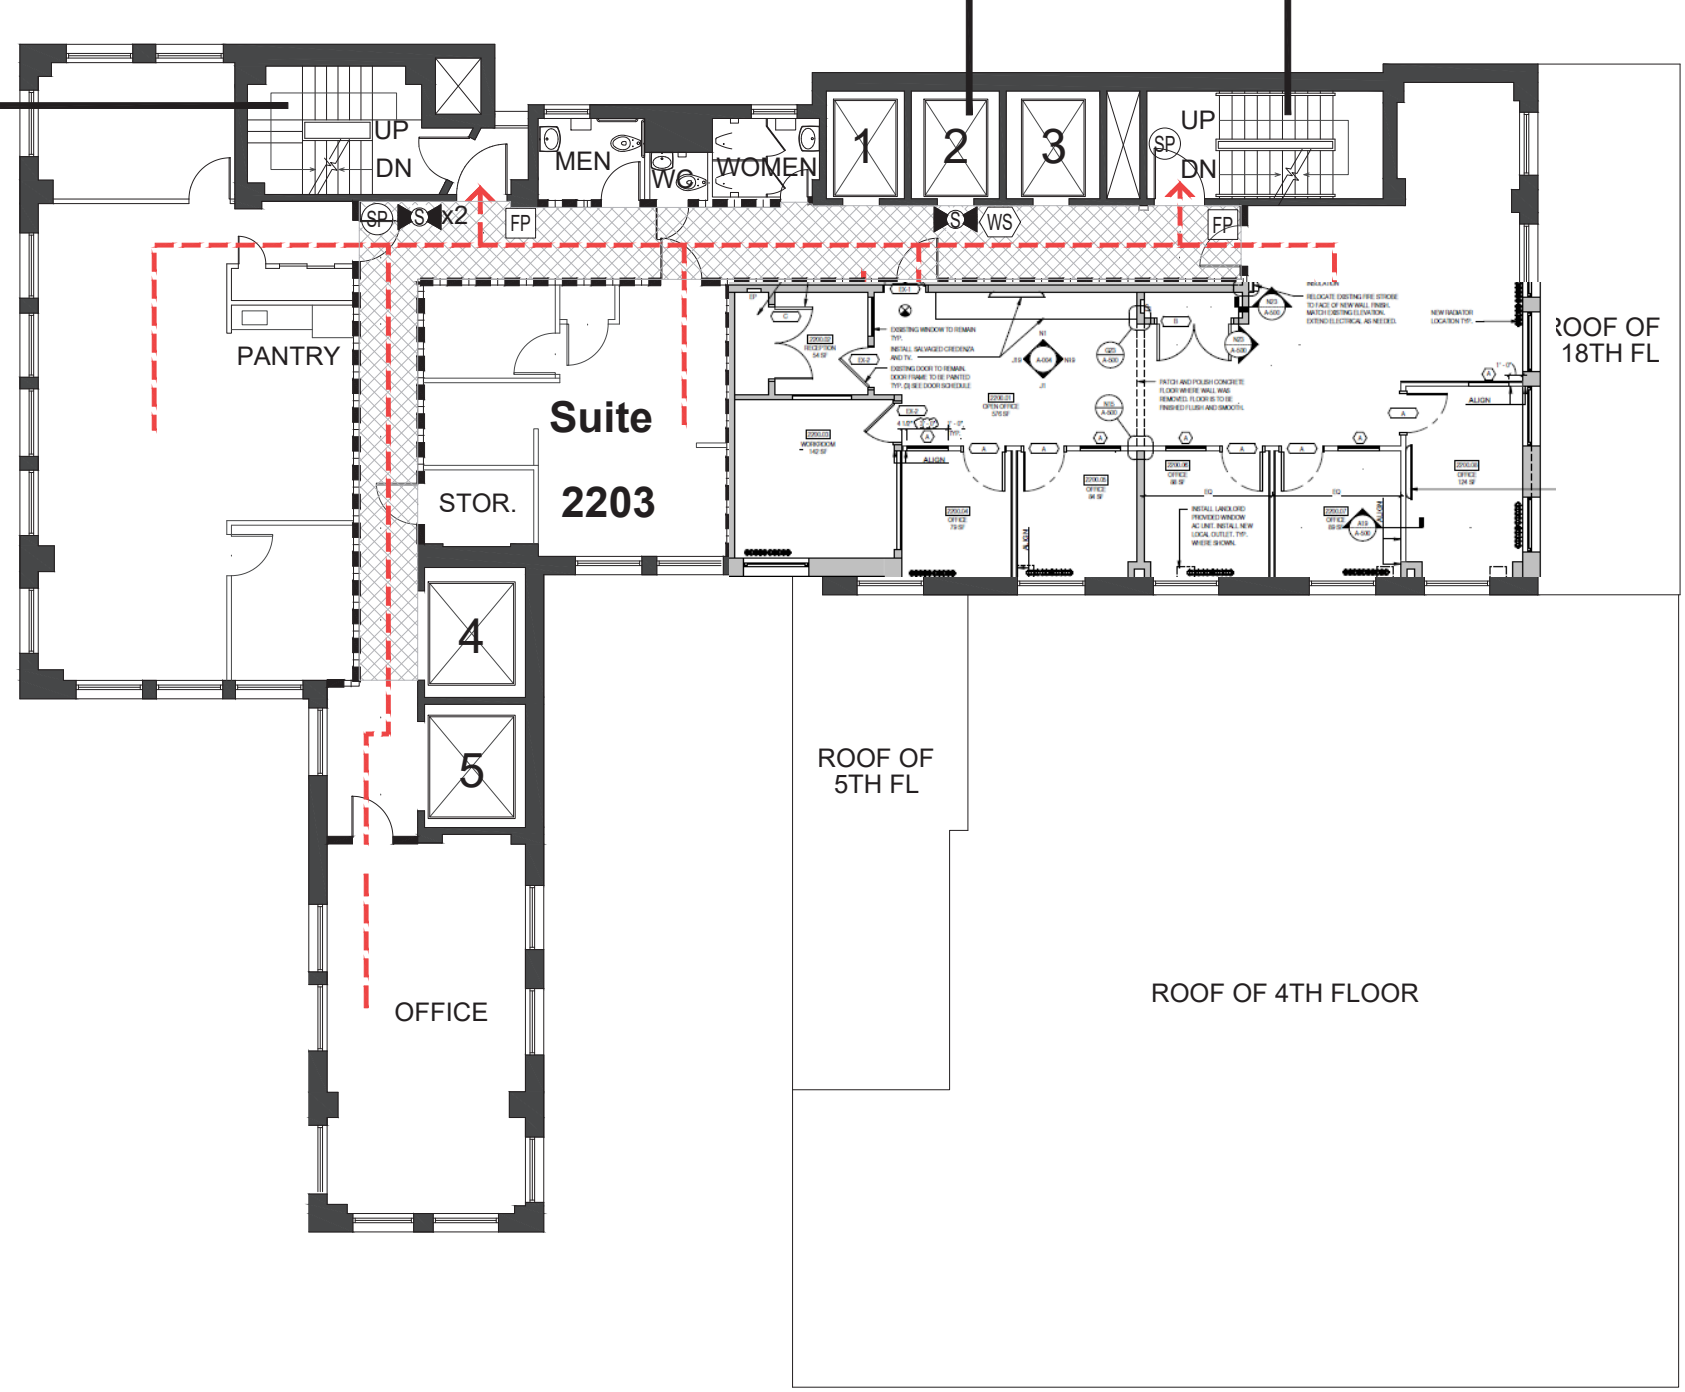
UP
DN
MEN
WC
WOMEN
1
2
3
UP
DN
SP
S
X2
FP
S
WS
FP
PANTRY
Suite
2203
STOR.
4
5
OFFICE
ROOF OF
5TH FL
ROOF OF 4TH FLOOR
ROOF OF
18TH FL