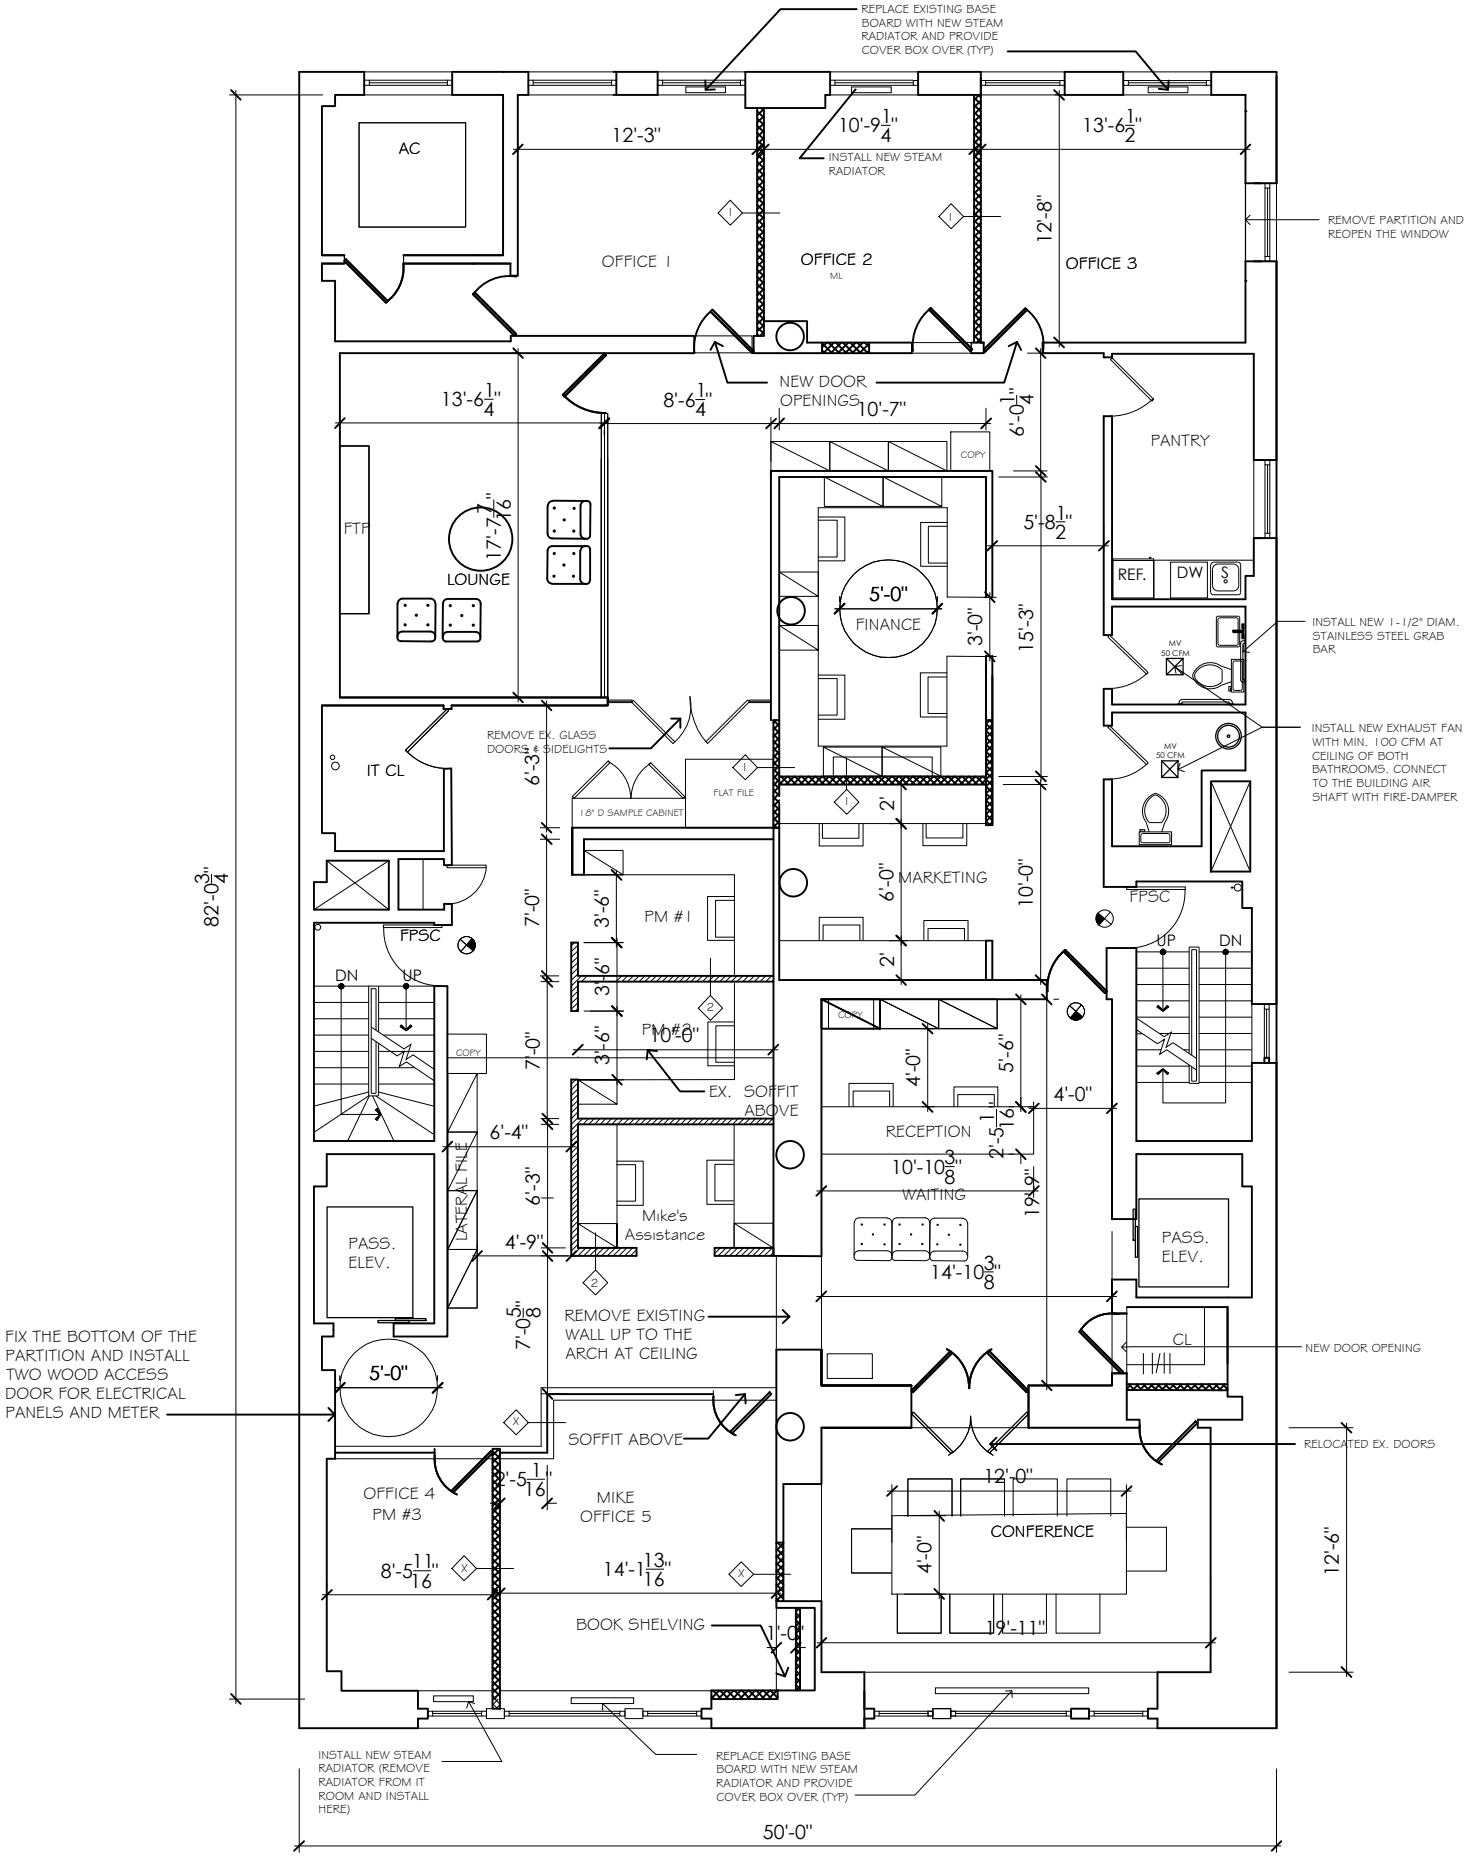
REPLACE EXISTING BASE BOARD WITH NEW STEAM RADIATOR AND PROVIDE COVER BOX OVER (TYP)
AC
12'-3"
10'-9 1/4"
INSTALL NEW STEAM RADIATOR
13'-6 1/2"
REMOVE PARTITION AND REOPEN THE WINDOW
OFFICE 1
OFFICE 2
ML
12'-8"
OFFICE 3
NEW DOOR OPENINGS
13'-6 1/4"
8'-6 1/4"
10'-7"
6'-0 1/4"
PANTRY
COPY
FTF
17'-7 7/16"
LOUNGE
5'-8 1/2"
REF.
DW
5'-0"
FINANCE
3'-0"
15'-3"
INSTALL NEW 1-1/2" DIAM. STAINLESS STEEL GRAB BAR
MV 50 CFM
INSTALL NEW EXHAUST FAN WITH MIN. 100 CFM AT CEILING OF BOTH BATHROOMS. CONNECT TO THE BUILDING AIR SHAFT WITH FIRE-DAMPER
REMOVE EX. GLASS DOORS & SIDELIGHTS
IT CL
6'-3"
18" D SAMPLE CABINET
FLAT FILE
2'
6'-0"
MARKETING
10'-0"
7'-0"
3'-6"
PM #1
FPSC
UP
DN
PM #2
10'-0"
EX. SOFFIT ABOVE
4'-0"
5'-6"
RECEPTION
2'-5 1/16"
10'-10 3/8"
WAITING
19'-9"
6'-4"
LATERAL FILE
6'-3"
Mike's Assistance
PASS. ELEV.
4'-9"
14'-10 3/8"
REMOVE EXISTING WALL UP TO THE ARCH AT CEILING
7'-5 1/8"
CL
NEW DOOR OPENING
FIX THE BOTTOM OF THE PARTITION AND INSTALL TWO WOOD ACCESS DOOR FOR ELECTRICAL PANELS AND METER
5'-0"
SOFFIT ABOVE
RELOCATED EX. DOORS
OFFICE 4
PM #3
2'-5 1/16"
MIKE
OFFICE 5
12'-0"
CONFERENCE
4'-0"
8'-5 11/16"
14'-1 13/16"
19'-11"
12'-6"
BOOK SHELVING
1'-0"
INSTALL NEW STEAM RADIATOR (REMOVE RADIATOR FROM IT ROOM AND INSTALL HERE)
REPLACE EXISTING BASE BOARD WITH NEW STEAM RADIATOR AND PROVIDE COVER BOX OVER (TYP)
82'-0 3/4"
50'-0"