


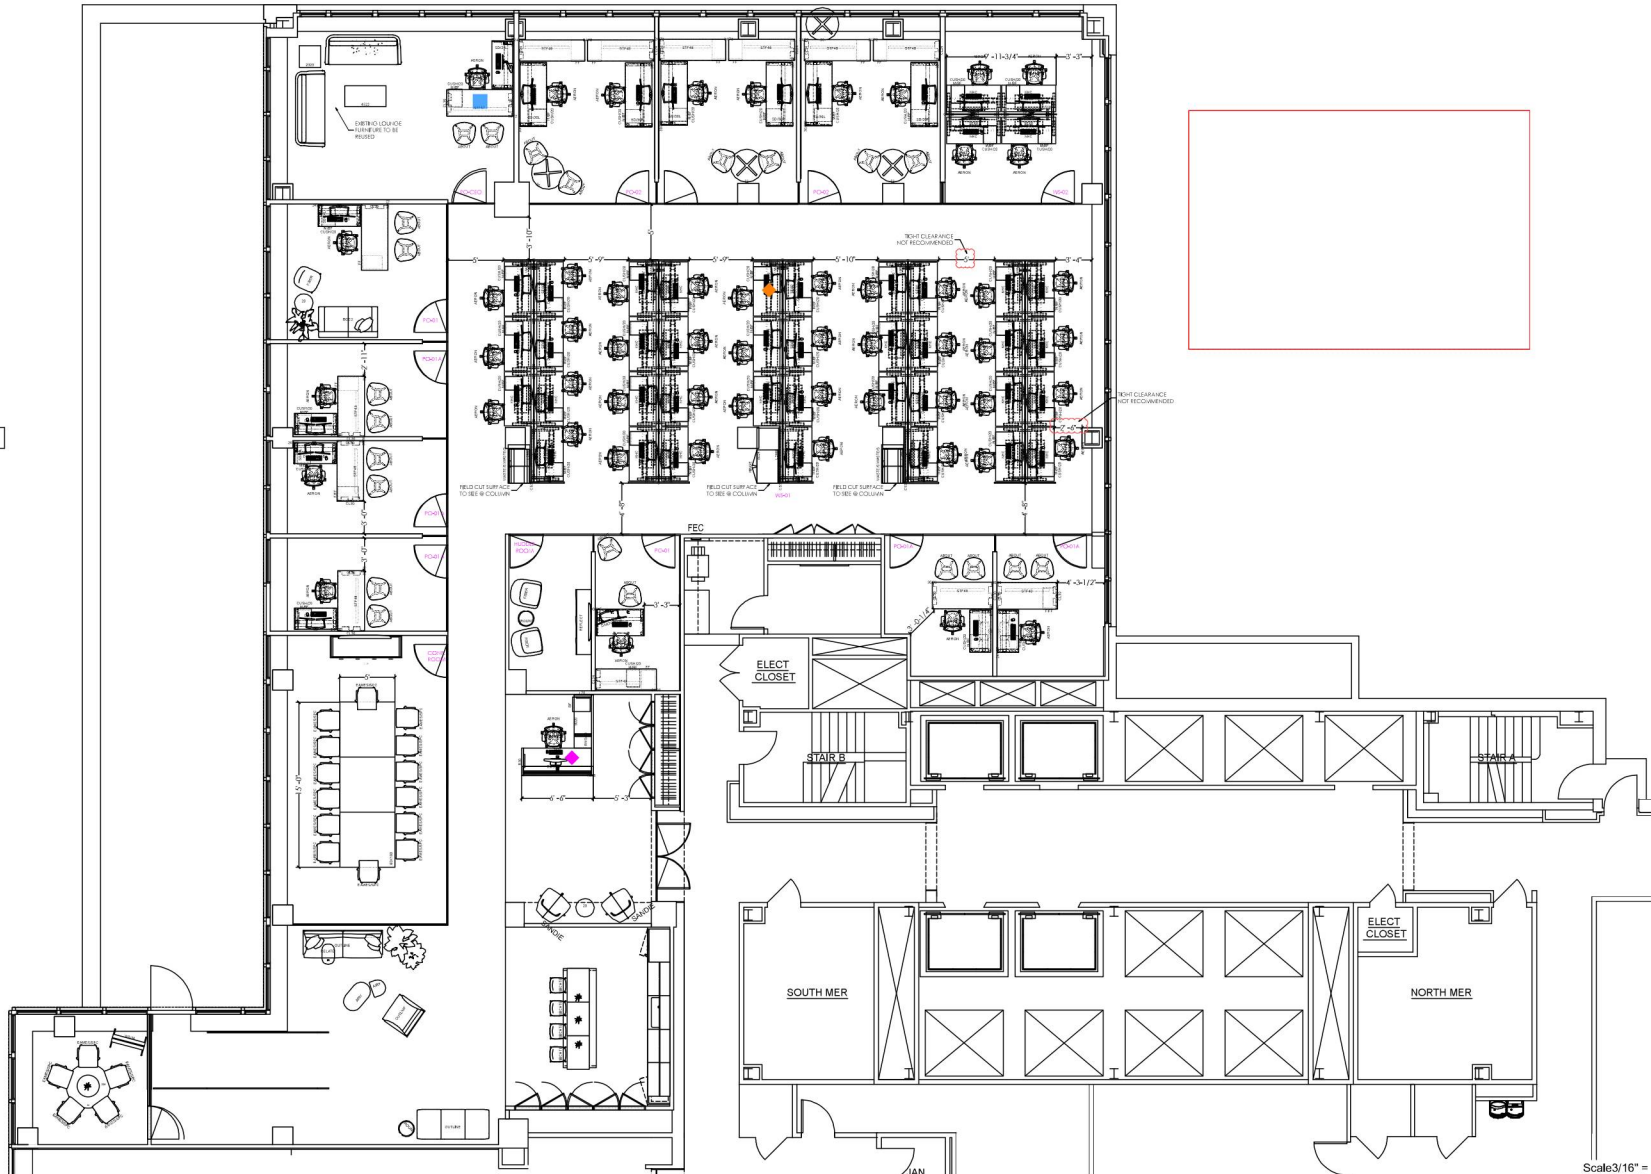

Paloma

300 Park Ave. South Suite 1204
New York, NY

DRAWING INFORMATION

CORE #: #####

PHASE: -----

FLOOR: #12

ISSUED 08-20-25

SCALE: AS NOTED

REVISIONS

NO.	DATE	DESCRIPTION
1	08/20/25	ISSUED

CLIENT SIGN-OFF

DATE: _____

SIGNATURE: _____


FL-12